CONTRACT NO. 72449

F.A.U RTE.	SECTION	COUNTY	TOTAL SHEETS	SHEET NO.
*	**	SANGAMON	261	240

STA. 8+00.000 TO STA. 9+00.000

FED. ROAD DIST. NO. | ILLINOIS | FED. AID PROJECT

* 7978 (OLD US 36) & 7968 (CAMP BUTLER RD.)
** 3R(BR, BR-1, BR-2), 19RS-8

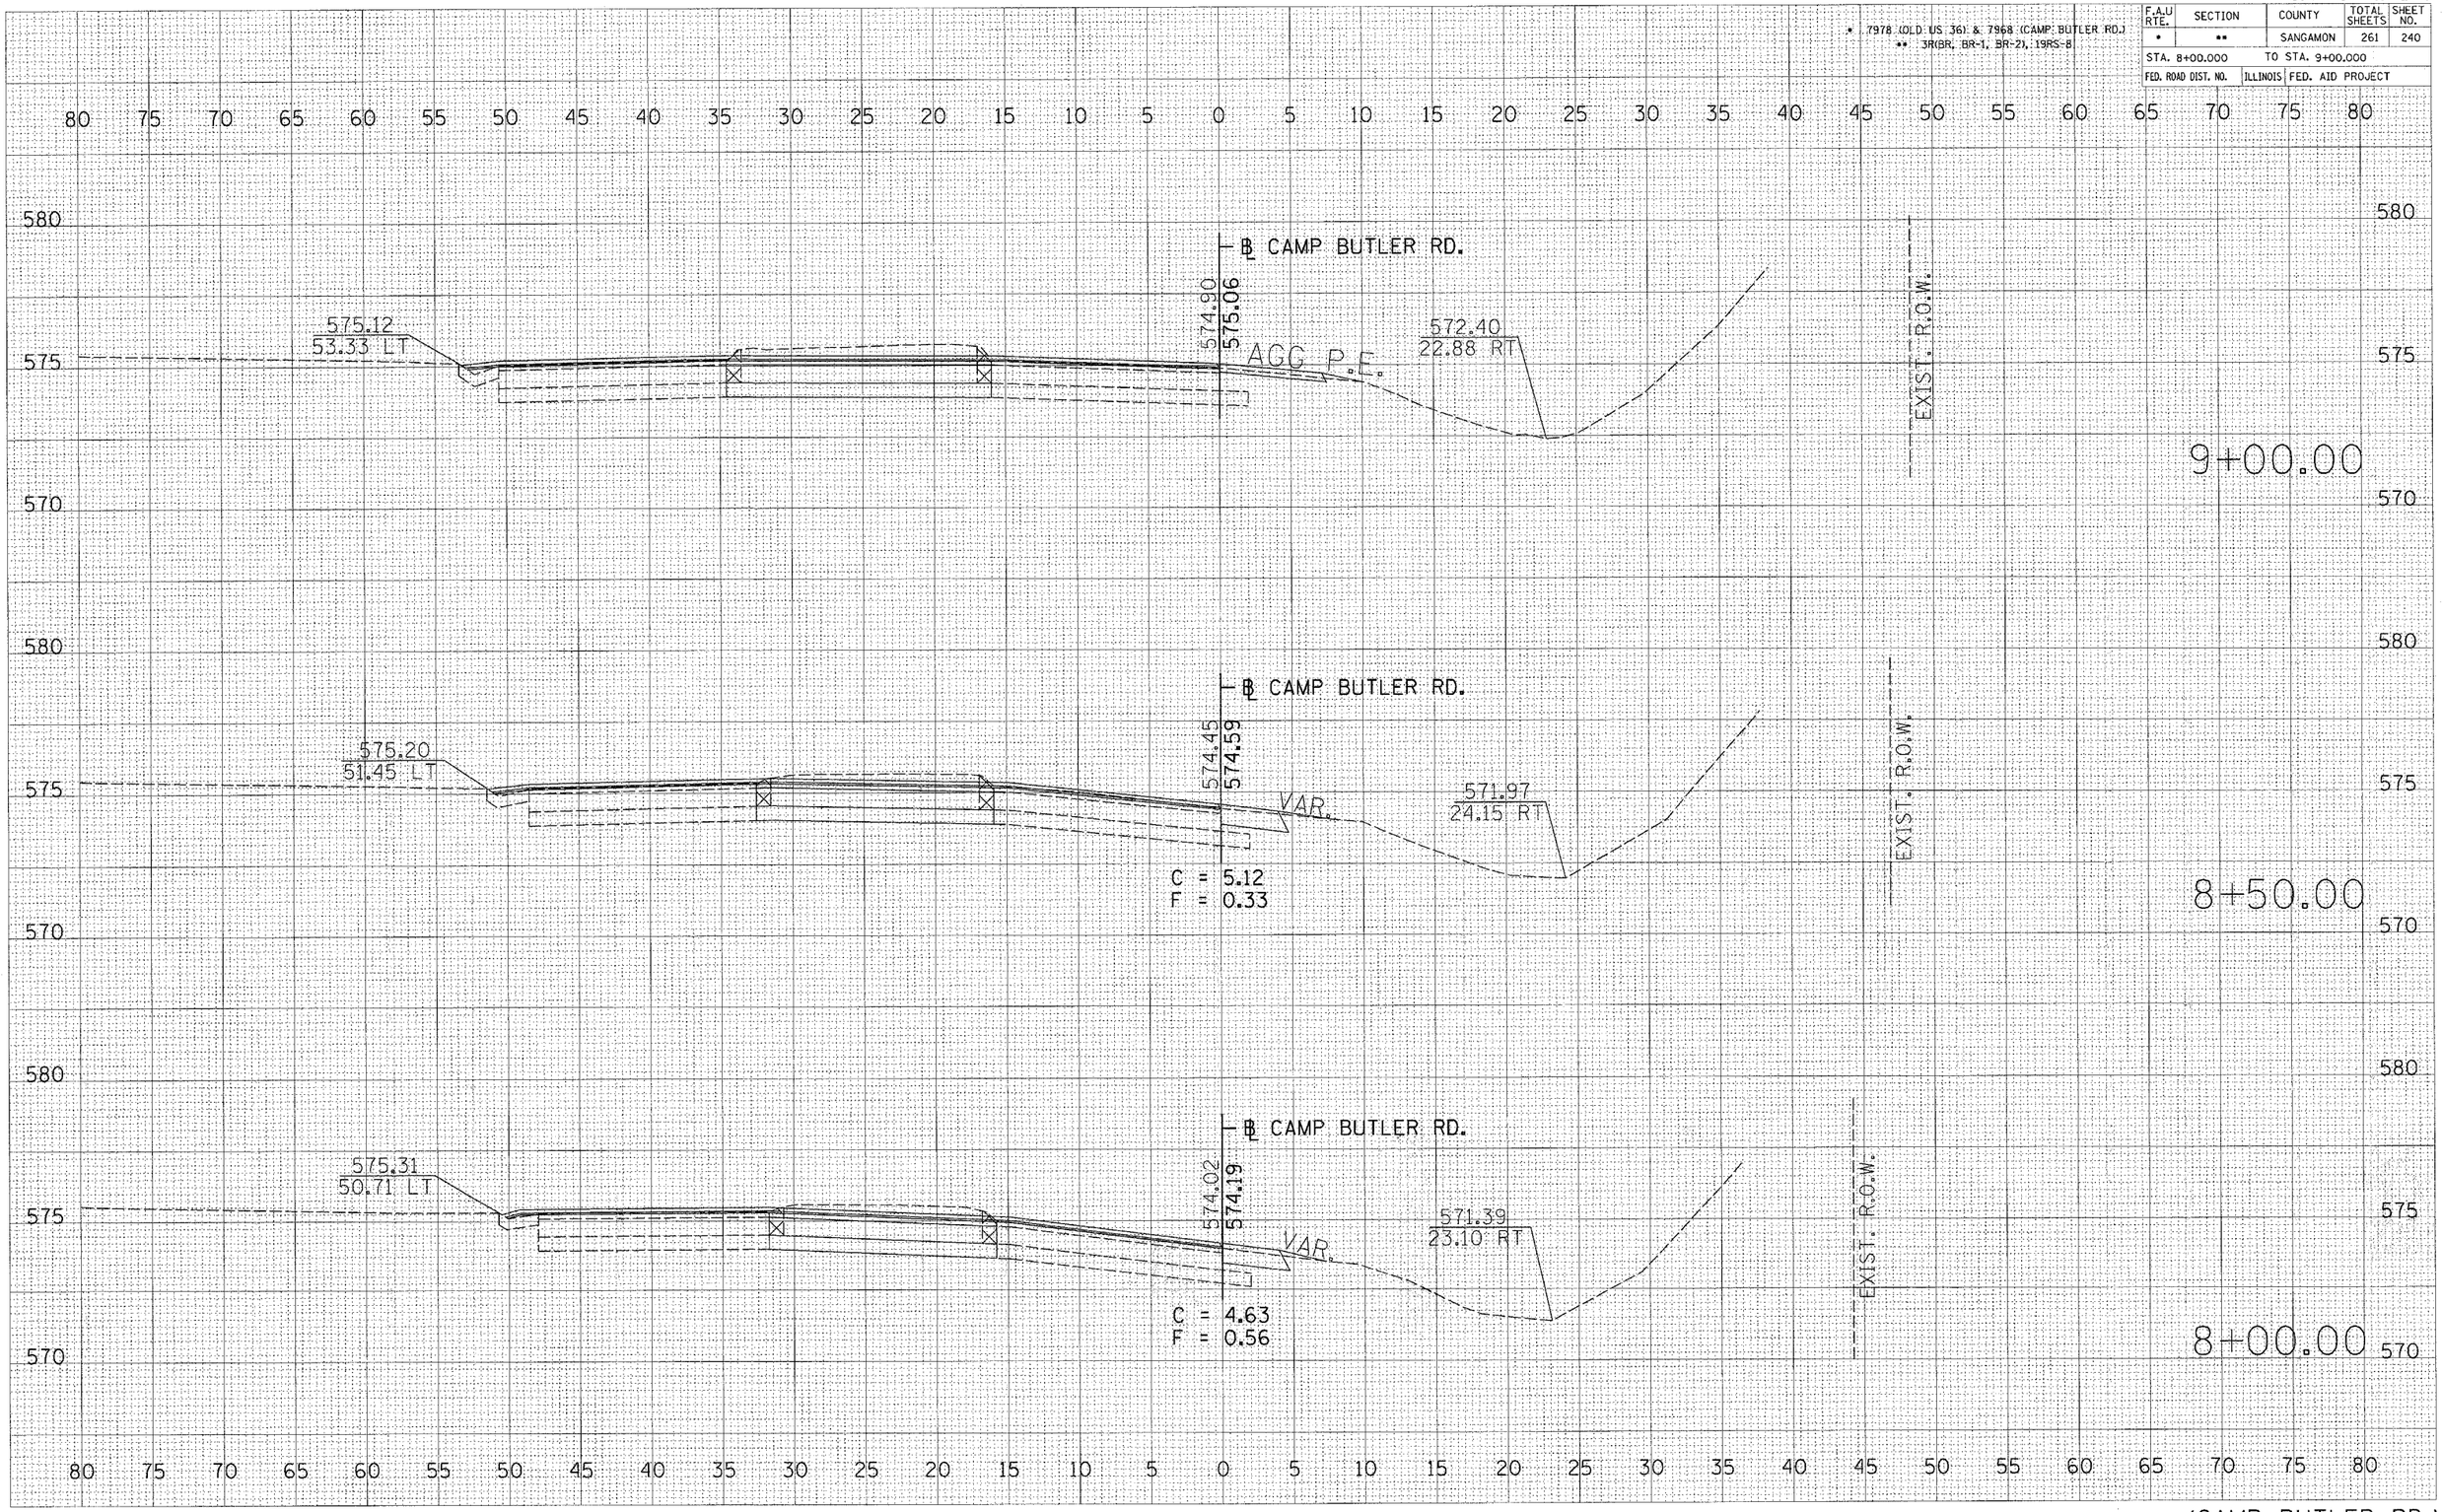

FINAL SURVEY	BY	DATE
SURVEYED		
PLOTTED		
TEMPLATE		
AREAS		
AREAS CHECKED		
NOTE BOOK NO.		

ORIGINAL SURVEY	BY	DATE
SURVEYED		
PLOTTED		
TEMPLATE		
AREAS		
AREAS CHECKED		
NOTE BOOK NO.		

PLOT DATE = 11/2/2025
FILE NAME = e:\pro_gets\d652102\var807sheets\d9rte.dgn
PLOT SCALE = 5.0000 ' / IN.
PLOT TYPE = 0
USER NAME = cooj0