CONTRACT NO. 72449

F.A.U RTE.	SECTION	COUNTY	TOTAL SHEETS	SHEET NO.
*	**	SANGAMON	261	241
STA. 9+50.000		TO STA. 10+50.000		
FED. ROAD DIST. NO.	ILLINOIS	FED. AID PROJECT		

* 7978 (OLD US 36) & 7968 (CAMP BUTLER RD.)
** 3R(BR, BR-1, BR-2), 19RS-8

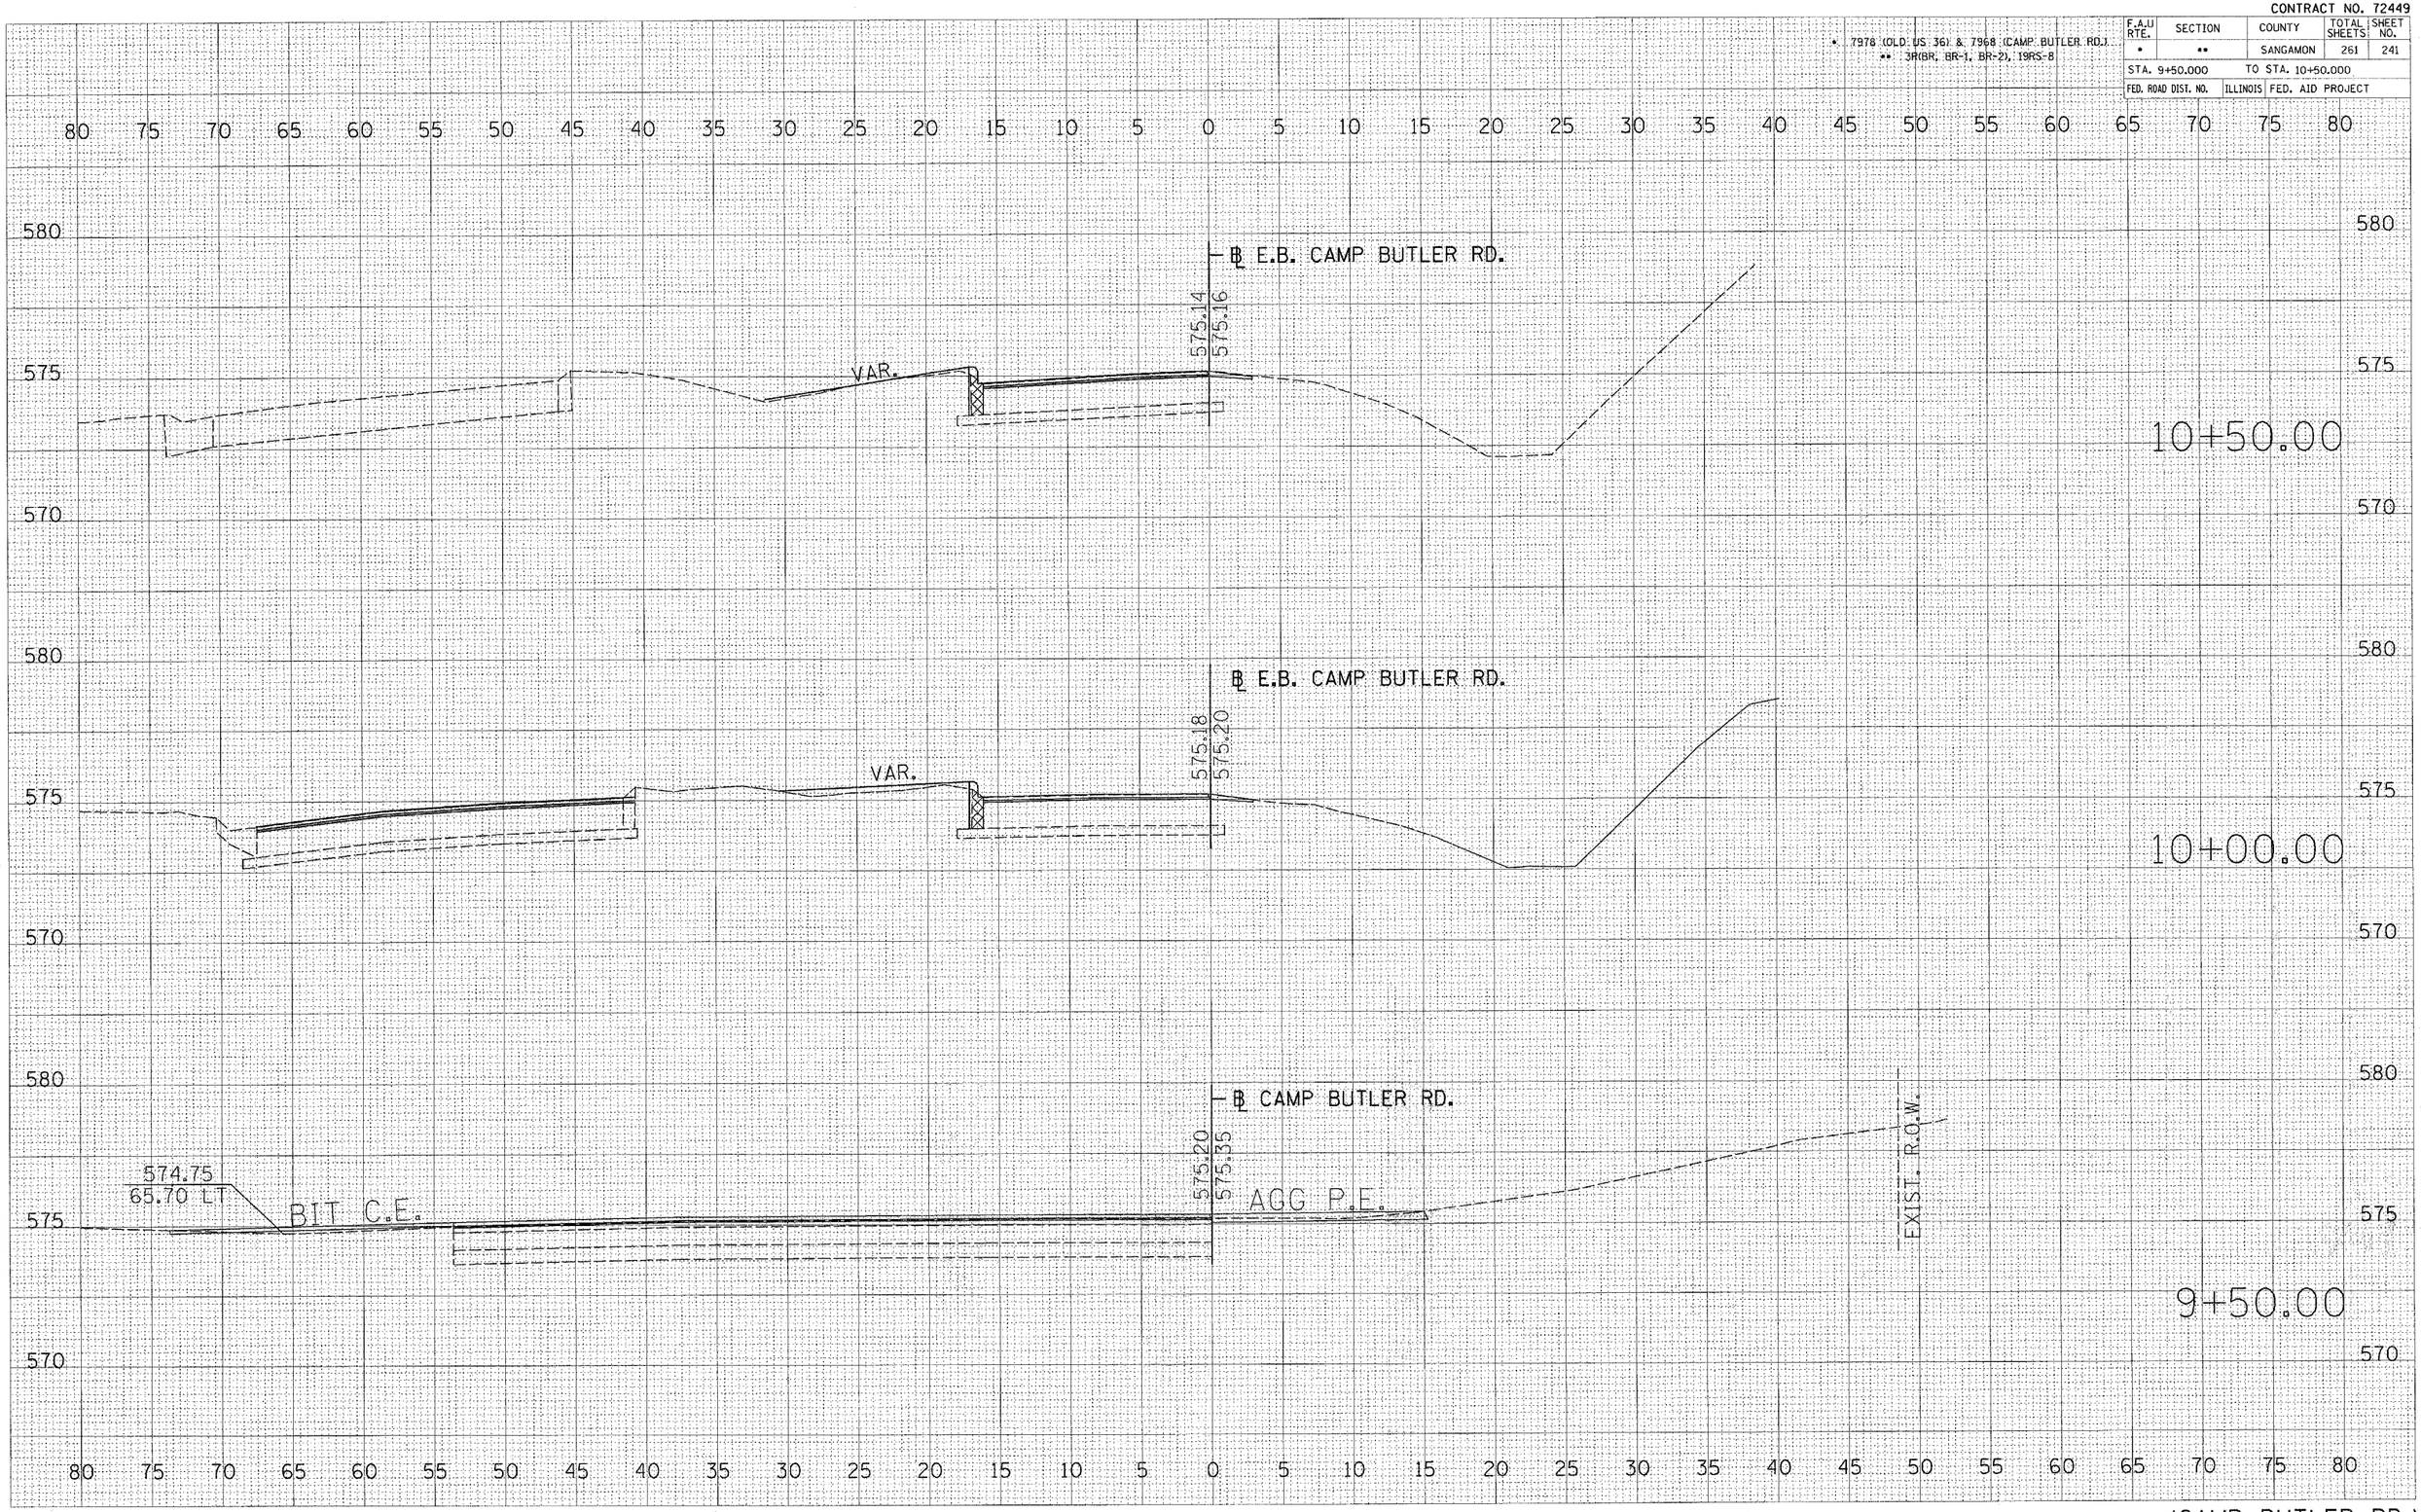

FINAL SURVEY		BY	DATE
NOTE BOOK NO.	SURVEYED		
	PLOTTED		
	TEMPLATE		
	AREAS		
	AREAS CHECKED		

ORIGINAL SURVEY		BY	DATE
NOTE BOOK NO.	SURVEYED		
	PLOTTED		
	TEMPLATE		
	AREAS		
	AREAS CHECKED		

PLOT DATE = 11/2/2005
FILE NAME = o:\proj0ects\d852182\ver007sheets\
PLOT SCALE = 5.0000 ' / IN.
USER NAME = coxjw