CONTRACT NO. 72449

F.A.U RTE.	SECTION	COUNTY	TOTAL SHEETS	SHEET NO.
*	**	SANGAMON	261	243

STA. 12+50.000 TO STA. 13+50.000

FED. ROAD DIST. NO. | ILLINOIS | FED. AID PROJECT

* 7978 (OLD US 36) & 7968 (CAMP BUTLER RD.)
** 3R(BR, BR-1, BR-2), 19RS-8

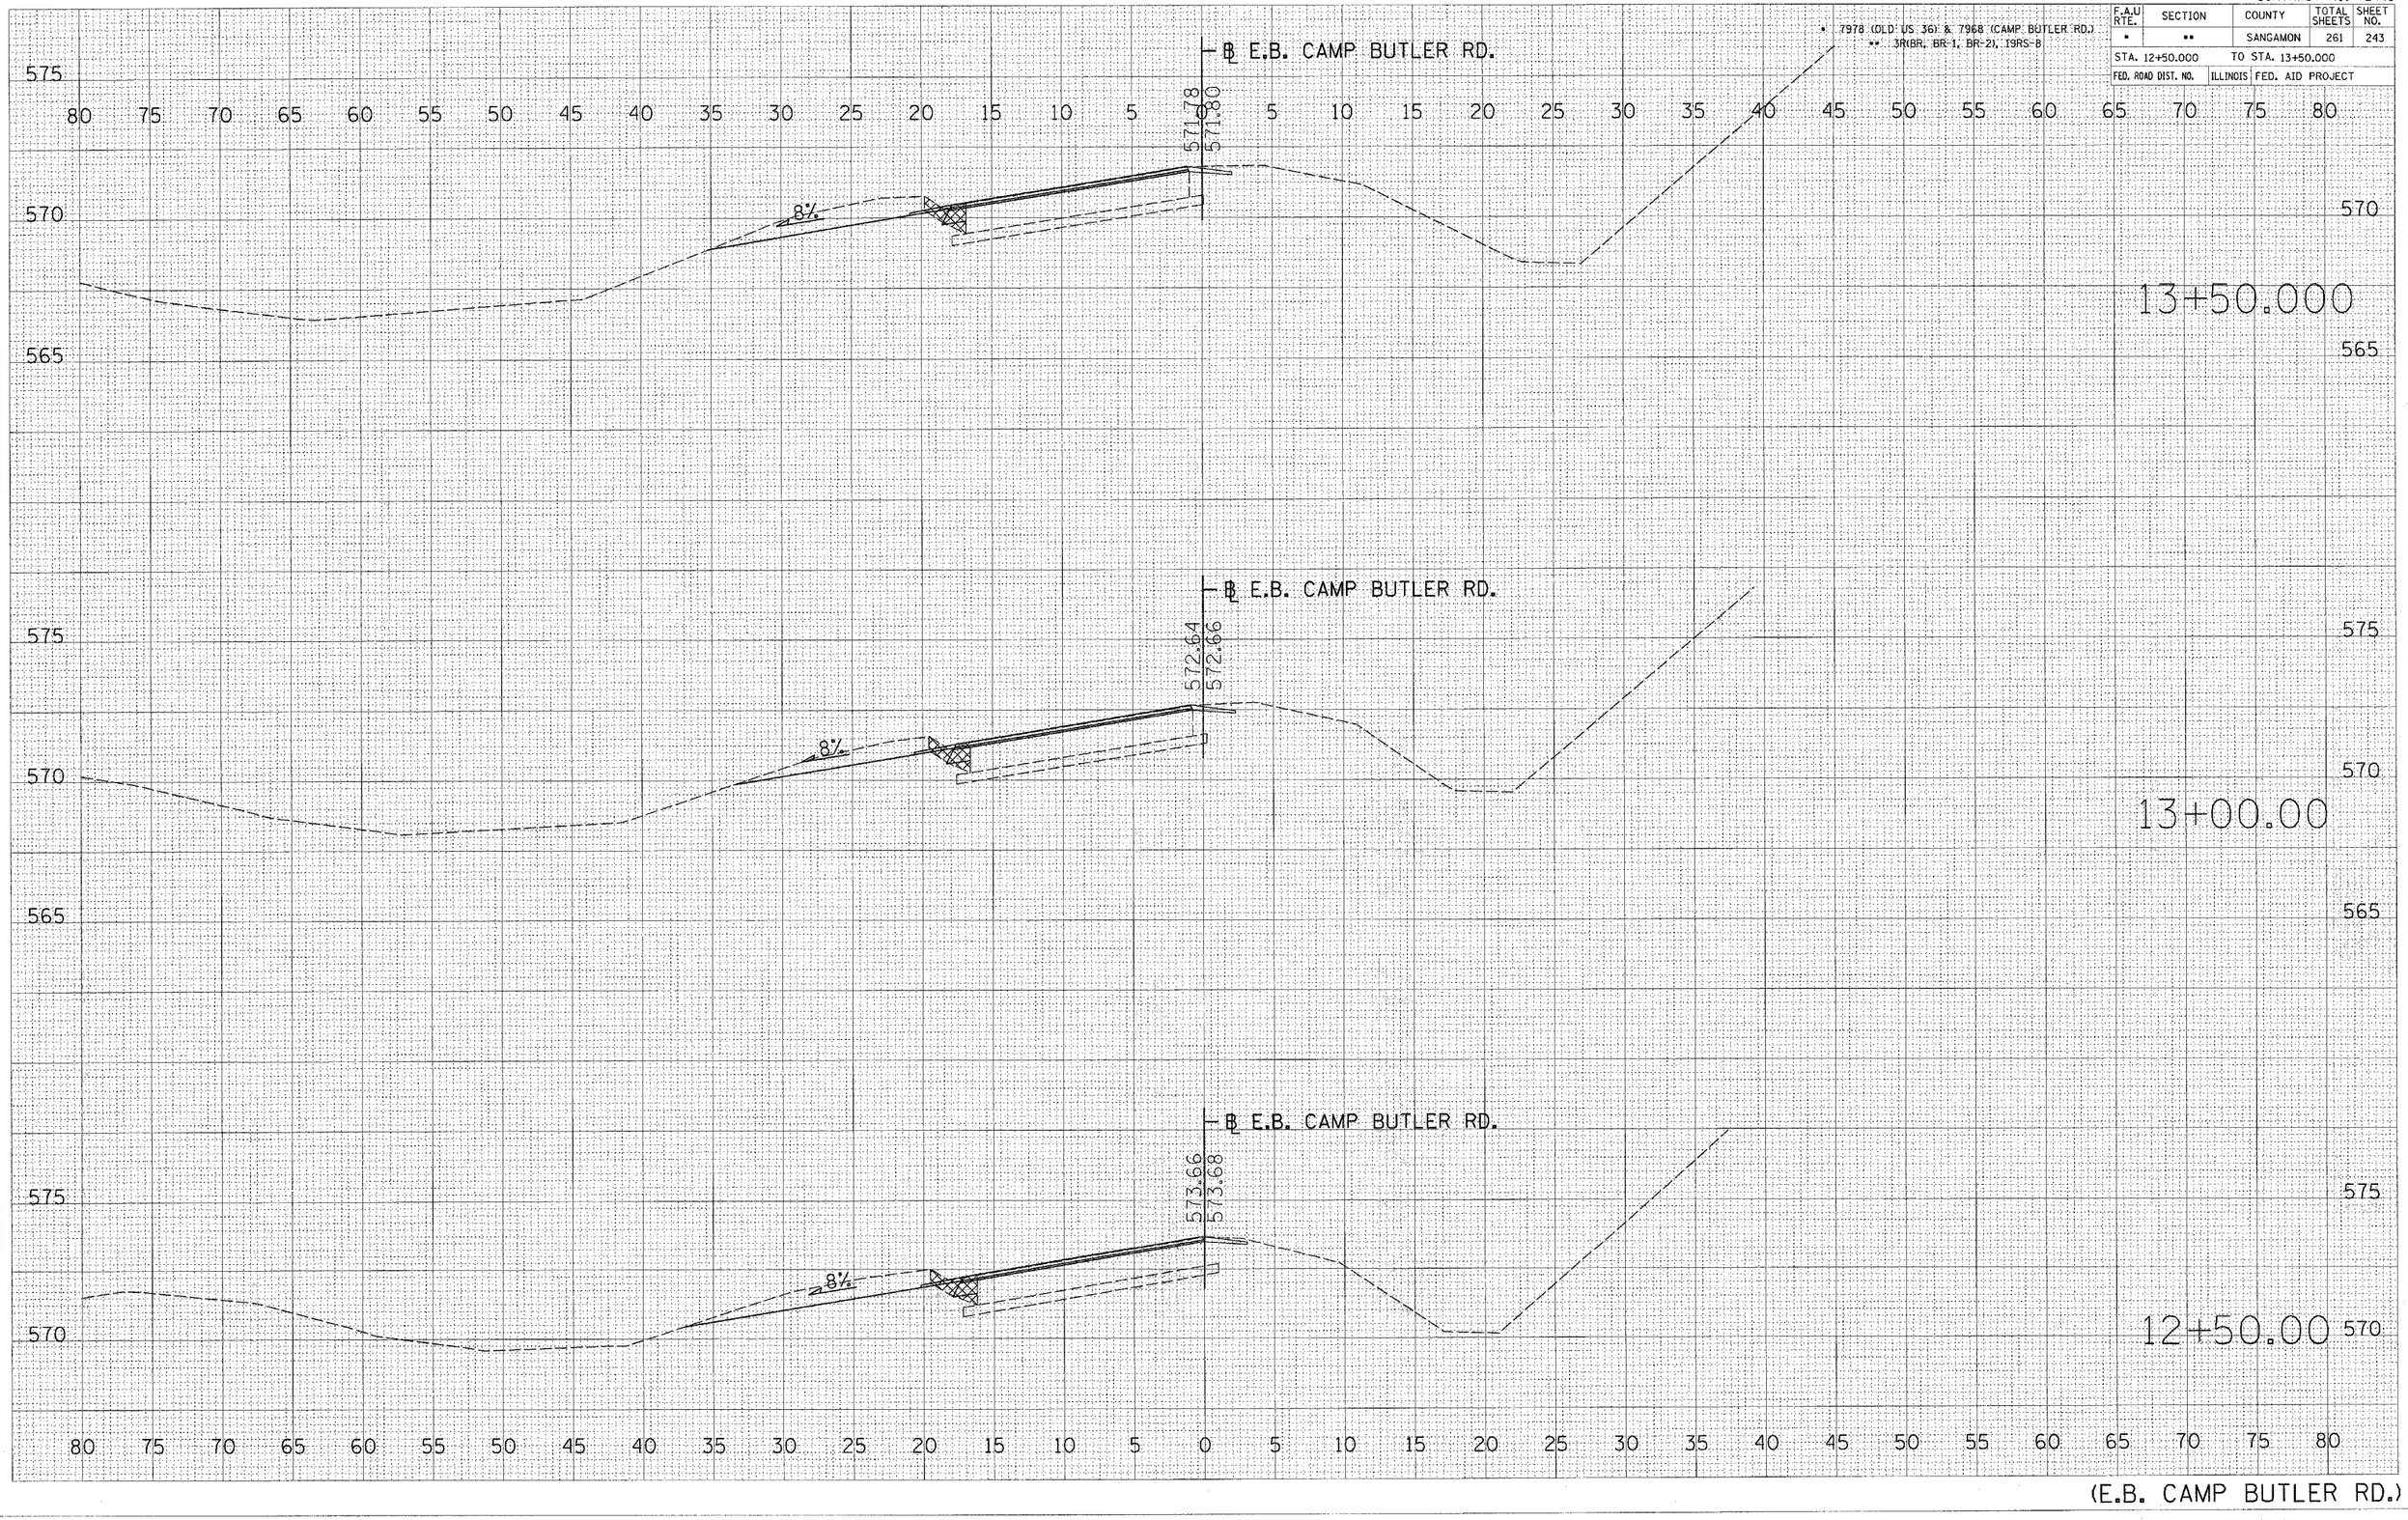

(E.B. CAMP BUTLER RD.)

FINAL SURVEY	BY	DATE
NOTE BOOK		
NO.	SURVEYED	
	PLOTTED	
	TEMPLATE	
	AREAS	
	AREAS CHECKED	

ORIGINAL SURVEY	BY	DATE
NOTE BOOK		
NO.	SURVEYED	
	PLOTTED	
	TEMPLATE	
	AREAS	
	AREAS CHECKED	

PLOT DATE = 11/2/2005
FILE NAME = c:\projects\d852102\sheet007.sheet
PLOT SCALE = 5.0000 ' / IN.
USER NAME = cory