CONTRACT NO. 72449

| F.A.U RTE. | SECTION | COUNTY | TOTAL SHEETS | SHEET NO. |
|---|---|---|---|---|
| • | •• | SANGAMON | 261 | 246 |

* 7978 (OLD US 36) & 7968 (CAMP BUTLER RD.)
** 3R(BR, BR-1, BR-2), 19RS-8

STA. 16+00.000 TO STA. 16+50.000

FED. ROAD DIST. NO. | ILLINOIS | FED. AID PROJECT

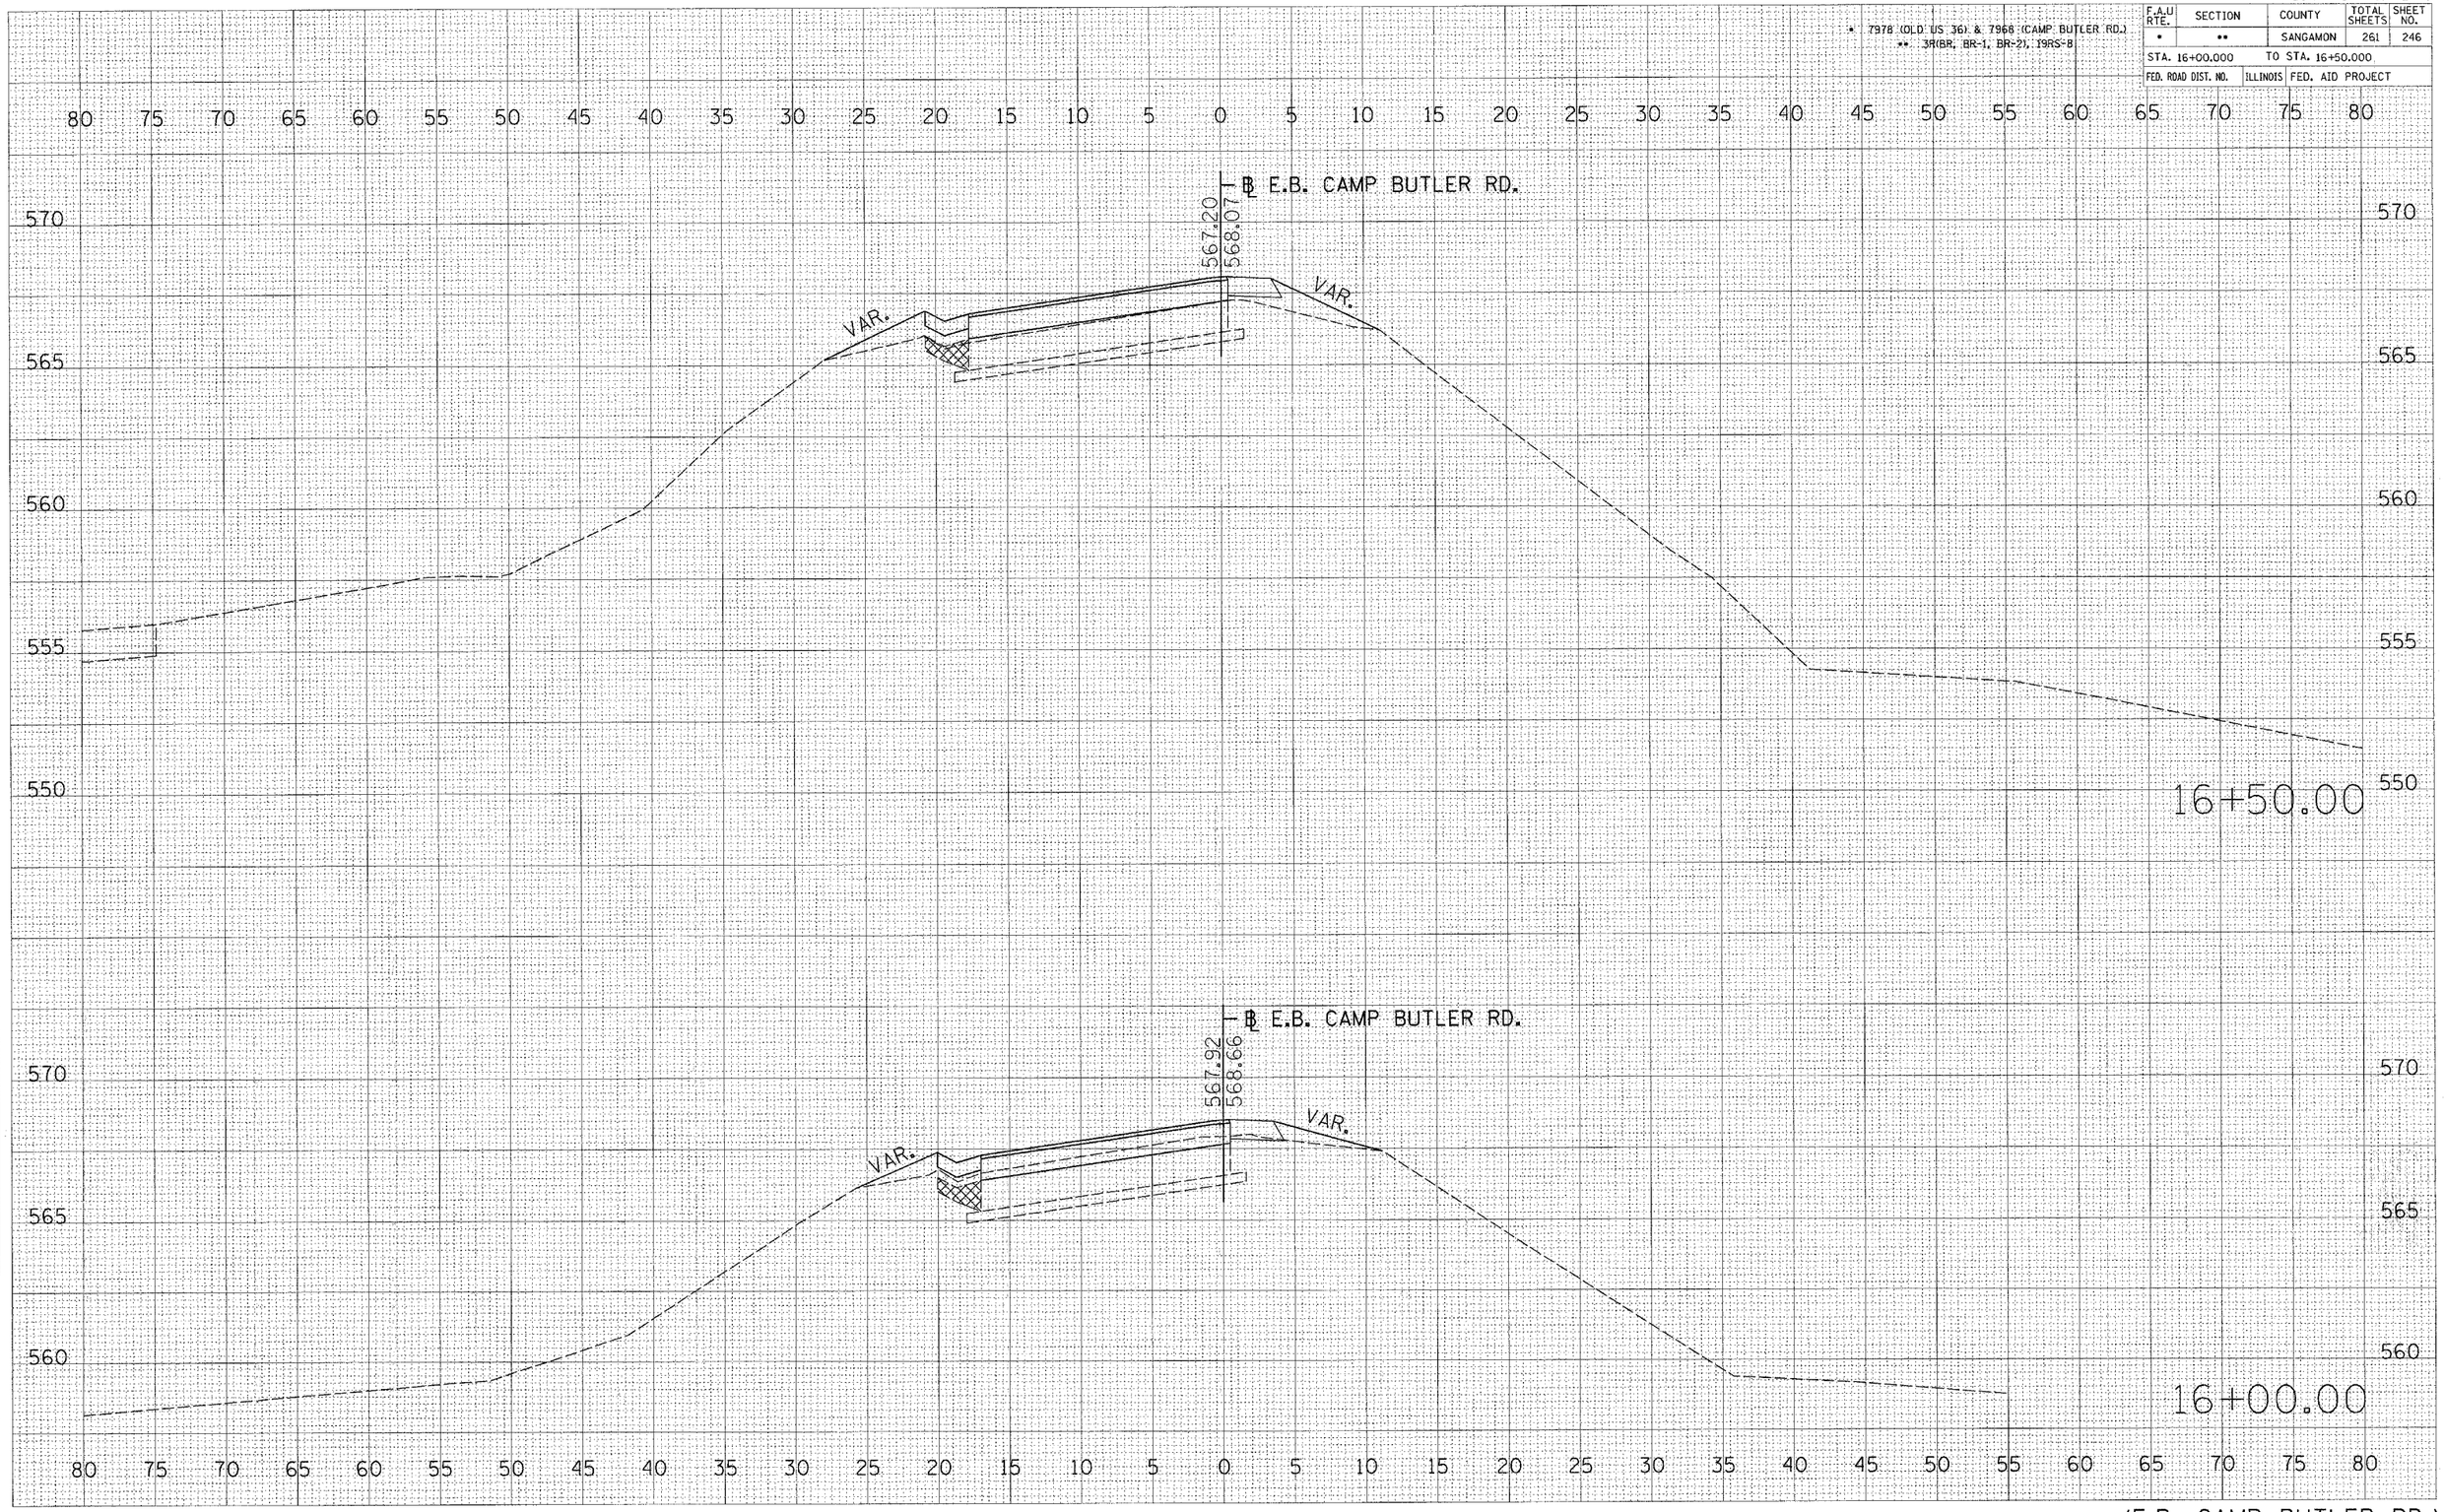


| FINAL SURVEY | BY | DATE |
|---|---|---|
| NOTE BOOK | SURVEYED | |
| NO. | PLOTTED | |
| | TEMPLATE | |
| | CROSS SECTIONS | |
| | AREAS CHECKED | |

| ORIGINAL SURVEY | BY | DATE |
|---|---|---|
| NOTE BOOK | SURVEYED | |
| NO. | PLOTTED | |
| | TEMPLATE | |
| | CROSS SECTIONS | |
| | AREAS CHECKED | |

PLOT DATE = 11/2/2005
FILE NAME = e:\pro_data\452182\var007sheet.dgn
PLOT SCALE = 4.0000 ' / IN.
USER NAME = coojk