PLOT DATE = 11/2/2005
FILE NAME = c:\projects\d652102\xsr806sheet.dgn
PLOT SCALE = 5.0000 ' / IN.
USER NAME = coxjw

ORIGINAL SURVEY		BY	DATE
NOTE BOOK	SURVEYED		
NO.	PLOTTED		
	TEMPLATE		
	AREAS		
	AREAS CHECKED		

FINAL SURVEY		BY	DATE
NOTE BOOK	SURVEYED		
NO.	PLOTTED		
	TEMPLATE		
	AREAS		
	AREAS CHECKED		

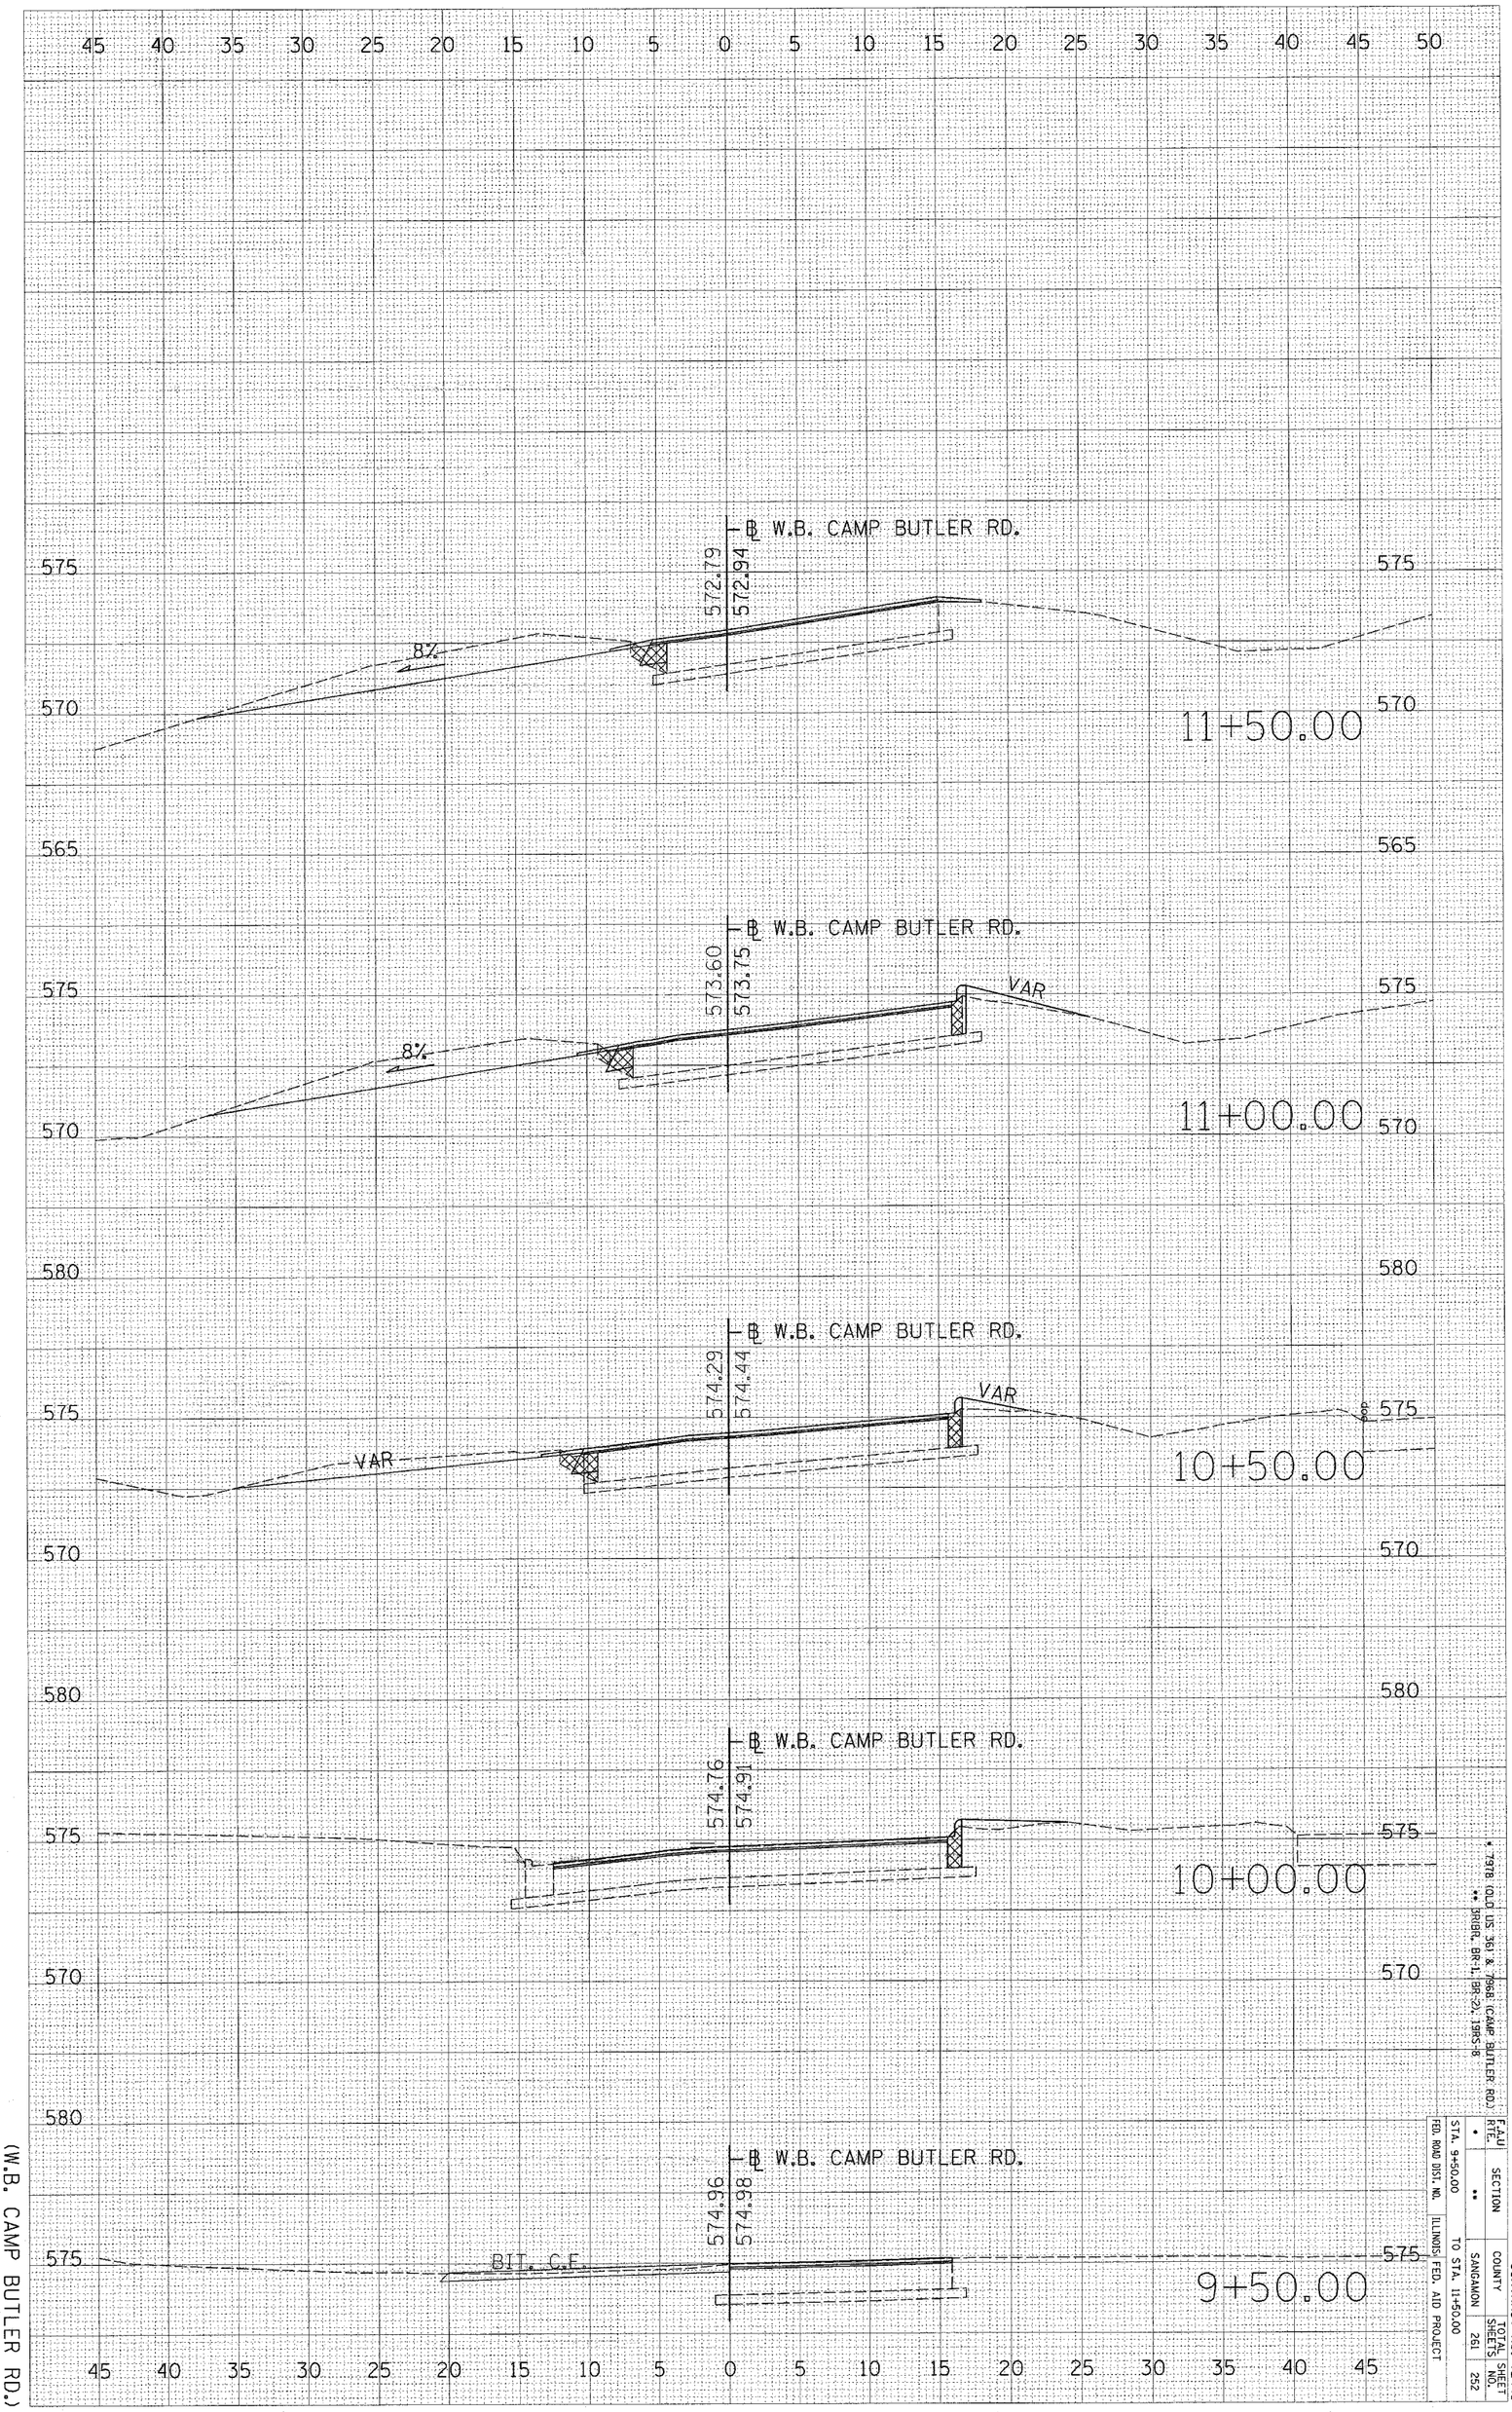

(W.B. CAMP BUTLER RD.)

CONTRACT NO. 72449

F.A.U. RTE.	SECTION	COUNTY	TOTAL SHEETS	SHEET NO.
*	**	SANGAMON	261	252

STA. 9+50.00 TO STA. 11+50.00
ILLINOIS FED. AID PROJECT
FED. ROAD DIST. NO.

* 7918 (OLD US 36) & 7968 (CAMP BUTLER RD.)
** BRBRG. BR-1, BR-2), 1985-98