F. A. RTE.	SECTION	COUNTY	TOTAL SHEETS	SHEET NO
328	5R, Y, RS-1	CLAY	242	57
STA.	TO STA.			
FED. ROAD DIST. NO.	ILLINOIS	FED. AID PROJECT		

CONTRACT NO. 74078

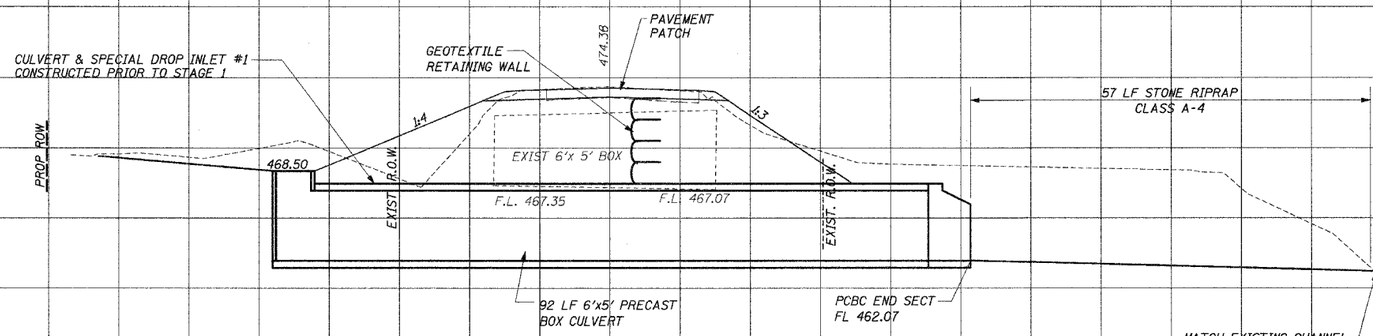

SEE SHEET #29 FOR
ADDITIONAL INFORMATION

1221+20.00
CULVERT NO. 3

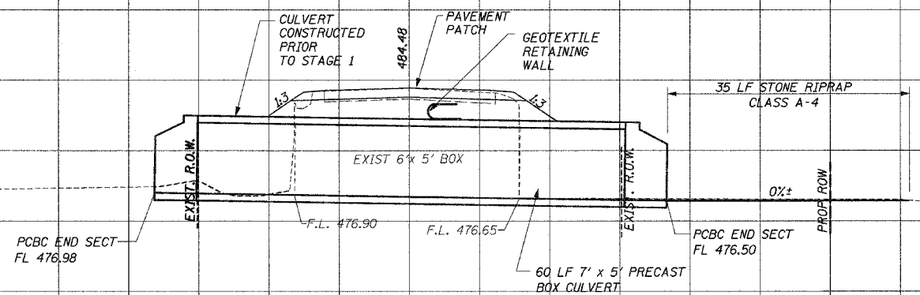

SEE SHEET #28 FOR
ADDITIONAL INFORMATION

1204+41.00
CULVERT NO. 2

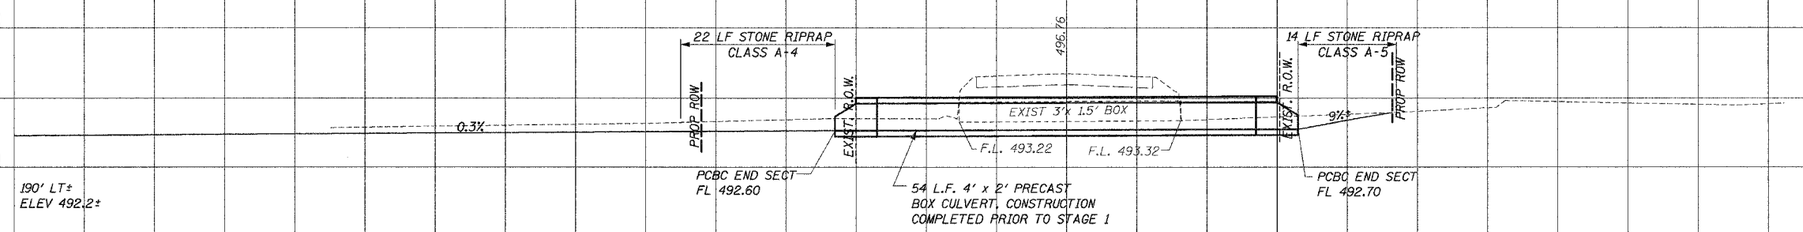

SEE SHEET #27 FOR
ADDITIONAL INFORMATION

1158+80.50
CULVERT NO. 1

STAGE 1

100 50 0 50 100 150

FAP 328 (U.S.45) PIPE SECTIONS

5' 10'

DATE PLOTTED
NOTE BOOK TEMPLATE
NO. AREAS CHECKED

\\Sgfpwdata\d_dgn 10/25/2005 10:37:12 AM