F. A. RTE.	SECTION	COUNTY	TOTAL SHEETS	SHEET NO
328	5R, Y, RS-1	CLAY	242	97
STA.		TO STA.		
FED. ROAD DIST. NO.	ILLINOIS	FED. AID PROJECT		

CONTRACT NO. 74078

LEGEND

- TOPSOIL EXCAVATION
- PAVEMENT REMOVAL
- PAVEMENT TO BE BROKEN & LEFT IN PLACE

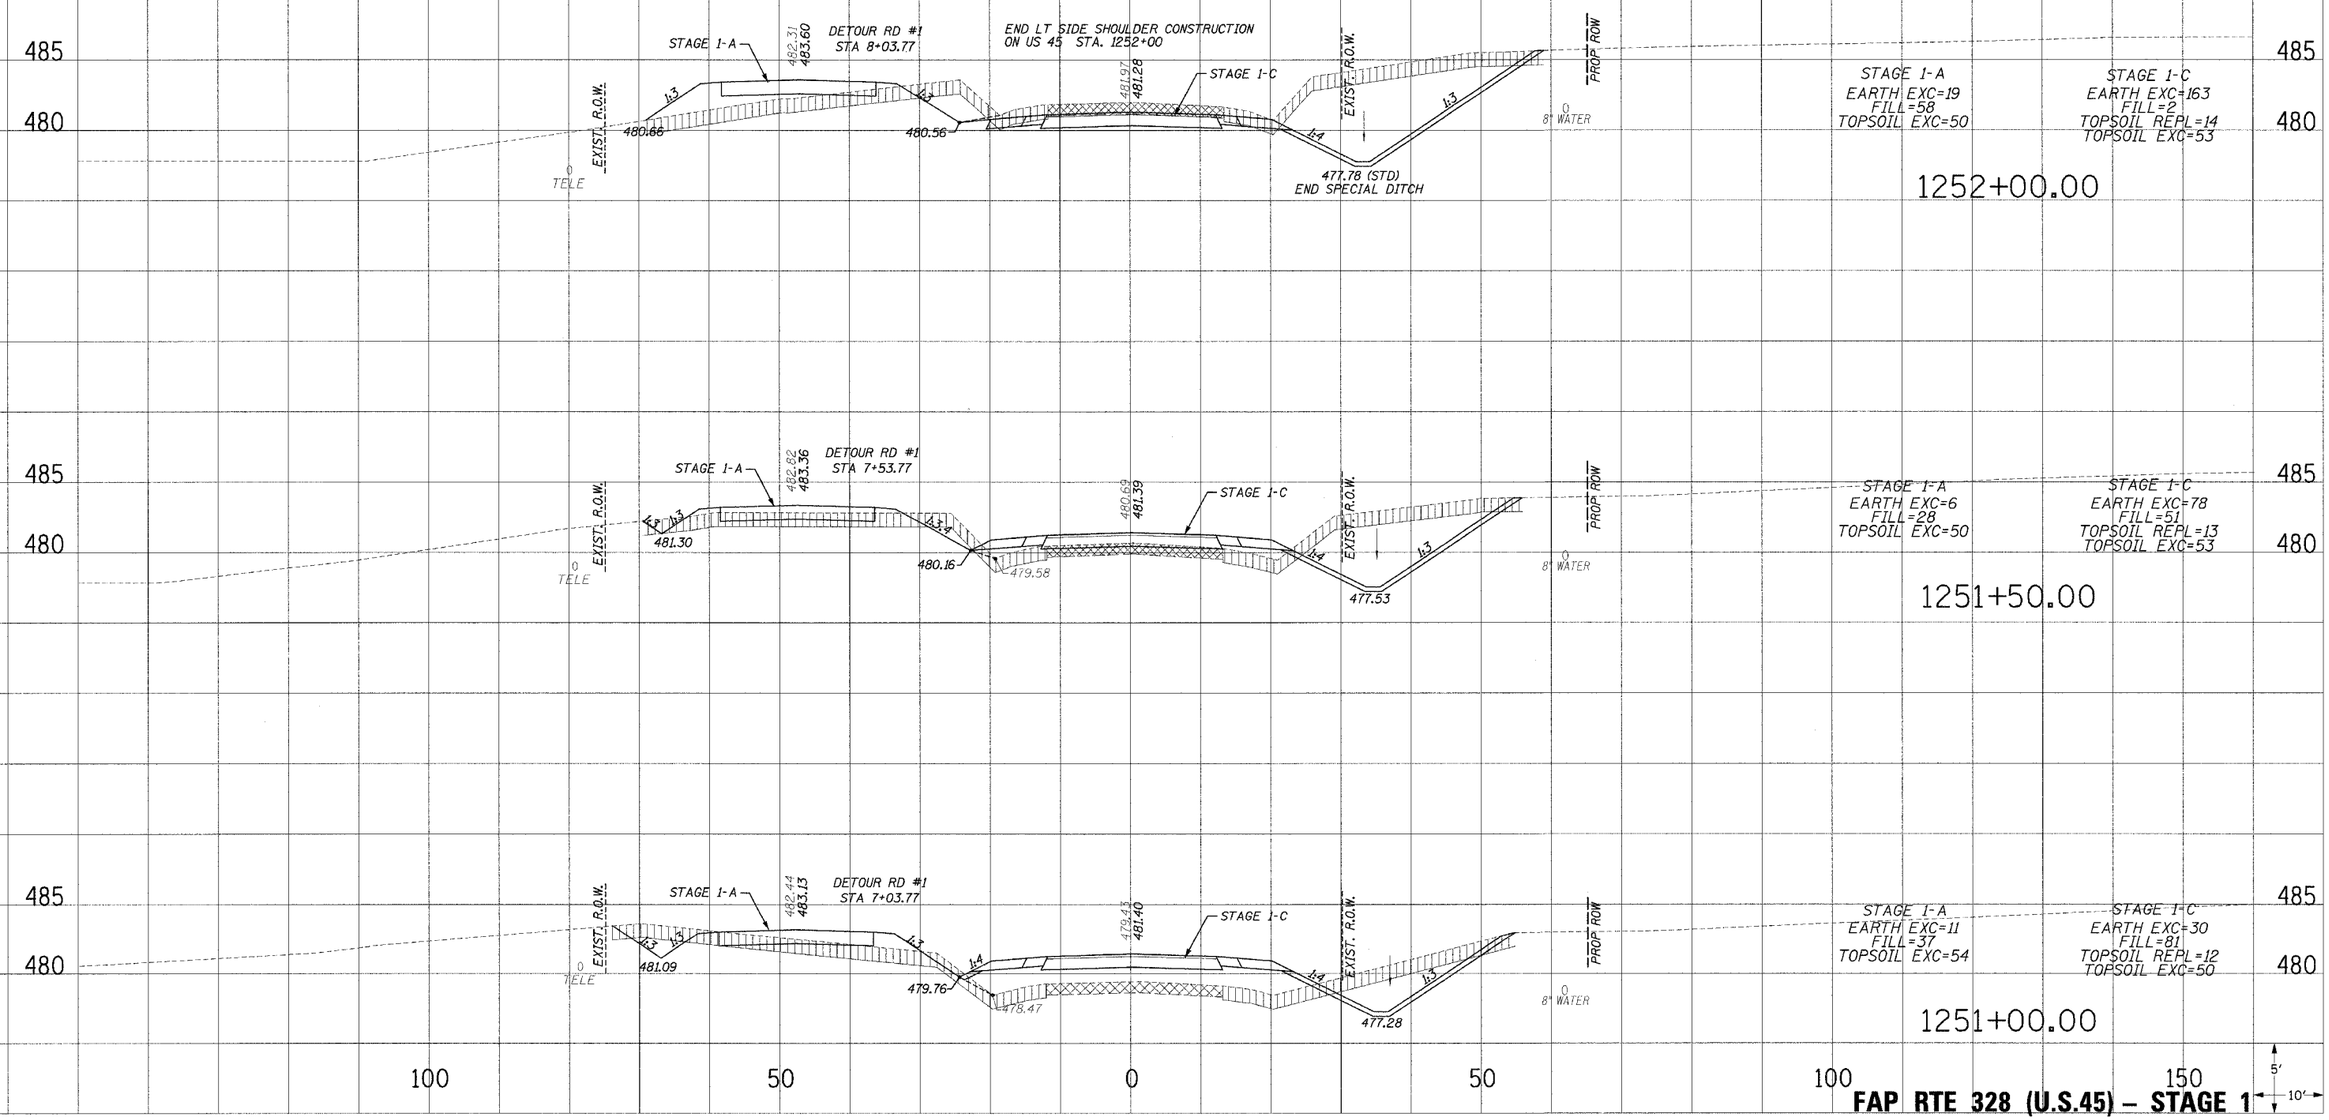

FAP RTE 328 (U.S.45) – STAGE 1