F. A. RTE.	SECTION	COUNTY	TOTAL SHEETS	SHEET NO
328	5R, Y, RS-1	CLAY	242	137
STA.	TO STA.			
FED. ROAD DIST. NO.	ILLINOIS	FED. AID PROJECT		

CONTRACT NO. 74078

PLOTTED
NOTE BOOK | TEMPLATE
NO. | AREAS CHECKED

LEGEND

TOPSOIL EXCAVATION

PAVEMENT REMOVAL

PAVEMENT TO BE BROKEN & LEFT IN PLACE

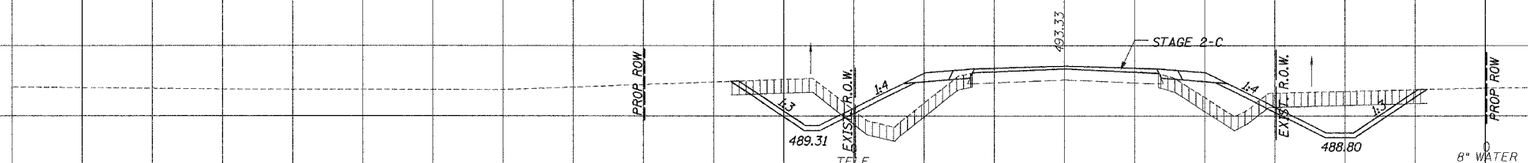

STAGE 2-C
EARTH EXC=48
FILL=65
TOPSOIL REPL=20
TOPSOIL EXC=73

1183+50.00

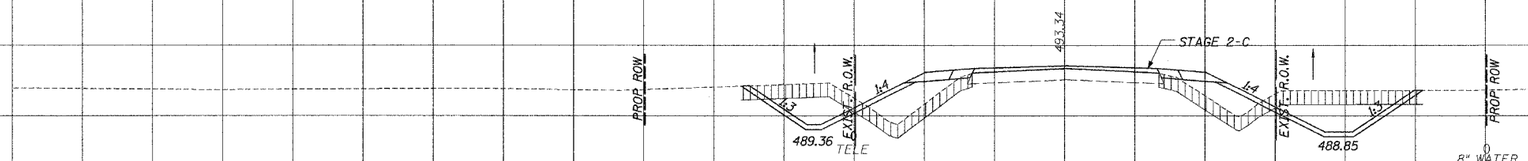

STAGE 2-C
EARTH EXC=45
FILL=61
TOPSOIL REPL=19
TOPSOIL EXC=71

1183+00.00

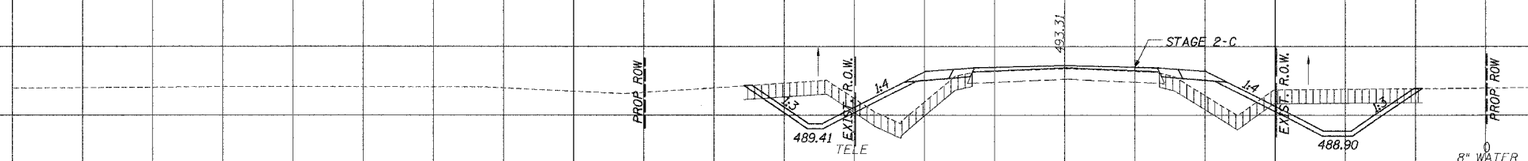

STAGE 2-C
EARTH EXC=46
FILL=60
TOPSOIL REPL=19
TOPSOIL EXC=70

1182+50.00

100 50 0 50 100 150

FAP RTE 328 (U.S.45) – STAGE 2

\\Data\sige-26.dgn 10/24/2025 8:55:27 AM