F. A. RTE.	SECTION	COUNTY	TOTAL SHEETS	SHEET NO
328	SR, Y, RS-1	CLAY	242	151
STA.	TO STA.			
FED. ROAD DIST. NO.	ILLINOIS	FED. AID PROJECT		

CONTRACT NO. 74078

PLOTTED
NOTE BOOK | TEMPLATE AREAS
NO. | AREAS CHECKED

LEGEND

TOPSOIL EXCAVATION

PAVEMENT REMOVAL

PAVEMENT TO BE BROKEN & LEFT IN PLACE

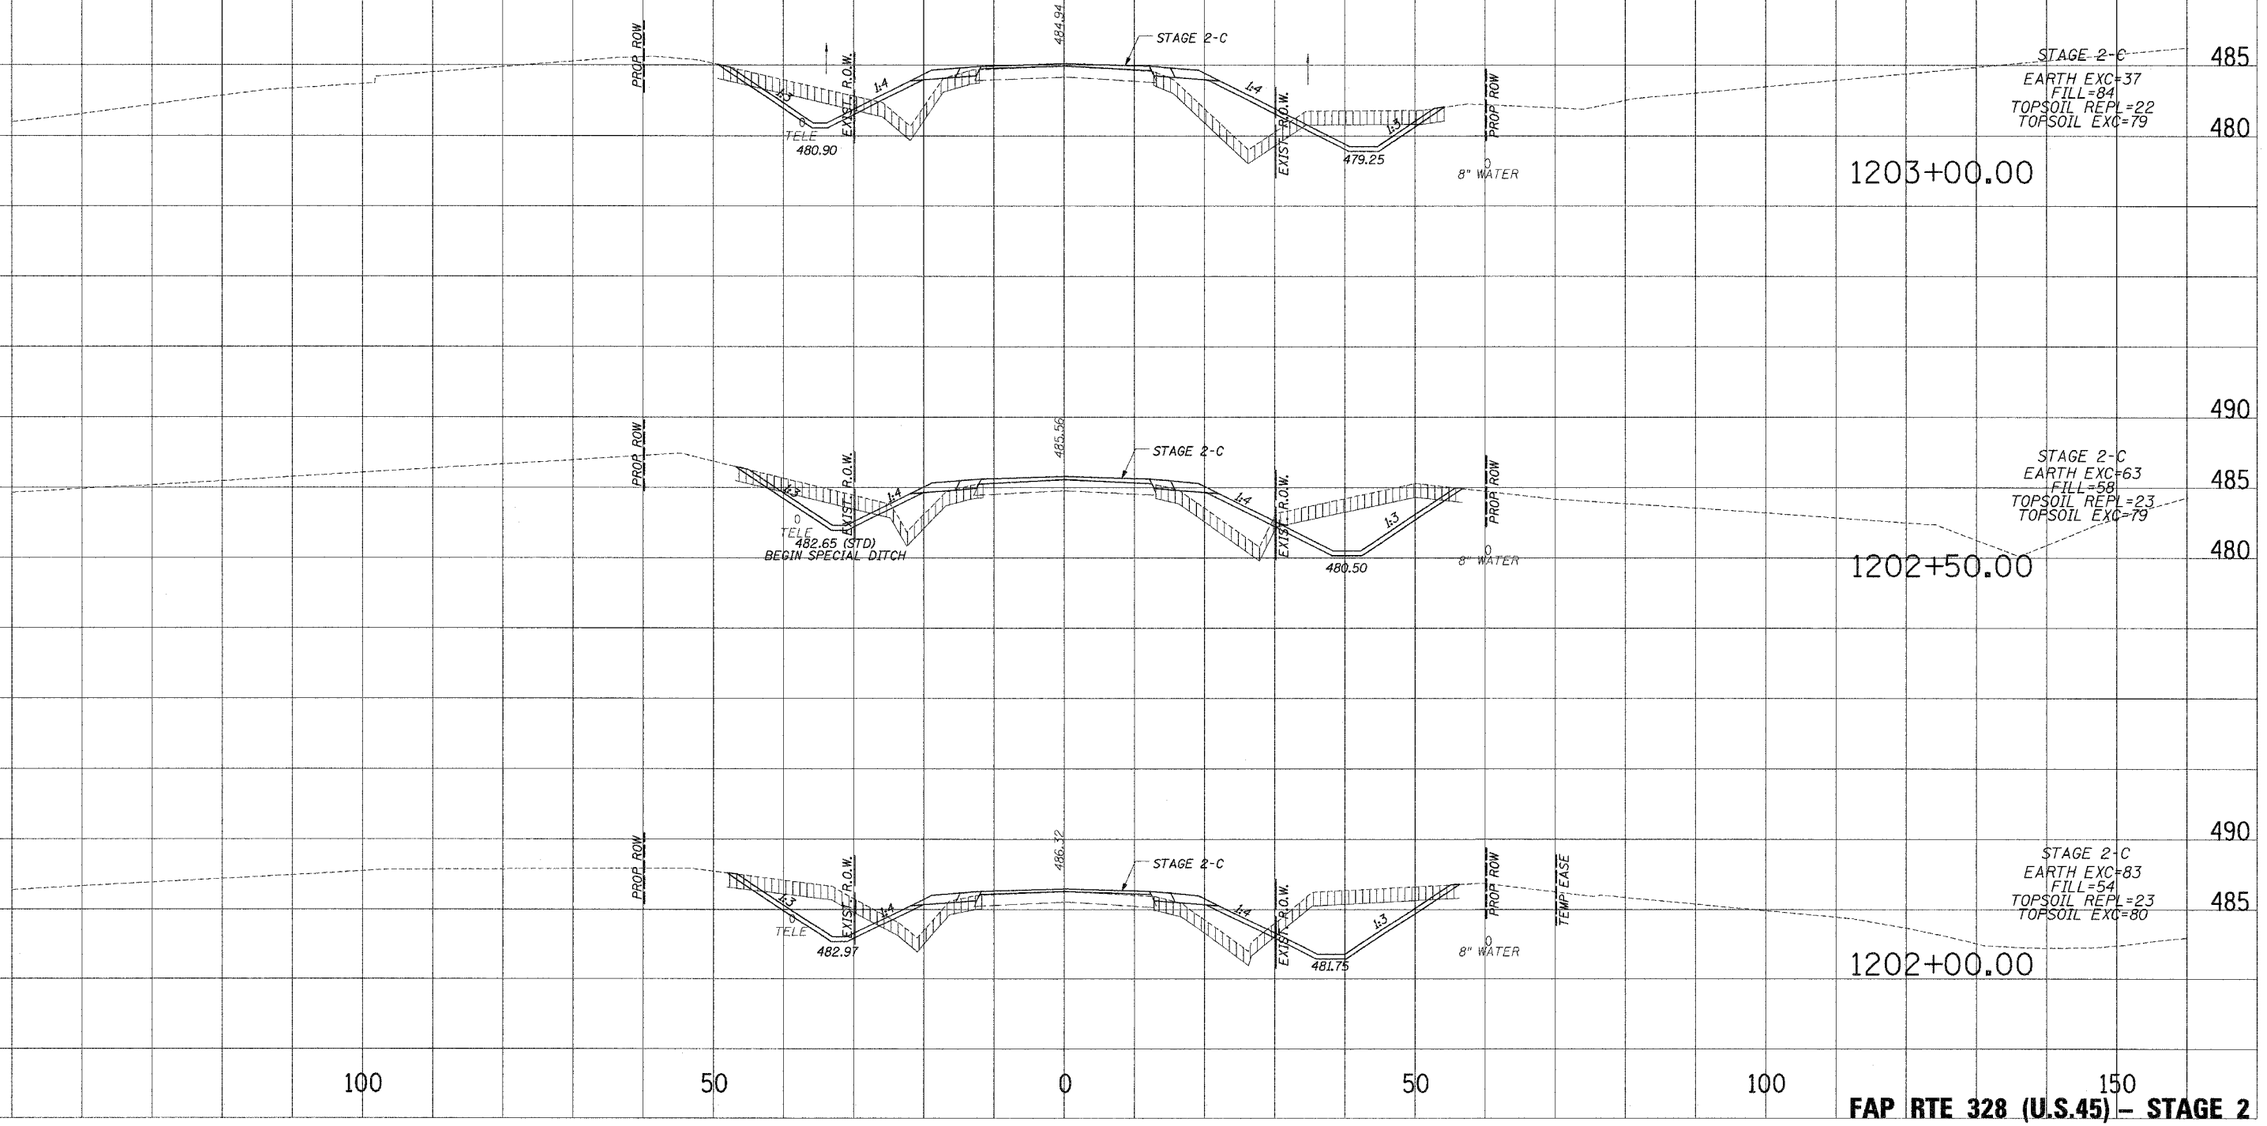

FAP RTE 328 (U.S.45) – STAGE 2