F. A. RTE.	SECTION	COUNTY	TOTAL SHEETS	SHEET NO
328	5R, Y, RS-1	CLAY	242	192
STA.	TO STA.			
FED. ROAD DIST. NO.	ILLINOIS	FED. AID PROJECT		

CONTRACT NO. 74078

PLOTTED
TEMPLATE
AREAS
AREAS CHECKED
NOTE BOOK
NO.

LEGEND

TOPSOIL EXCAVATION

PAVEMENT REMOVAL

PAVEMENT TO BE BROKEN & LEFT IN PLACE

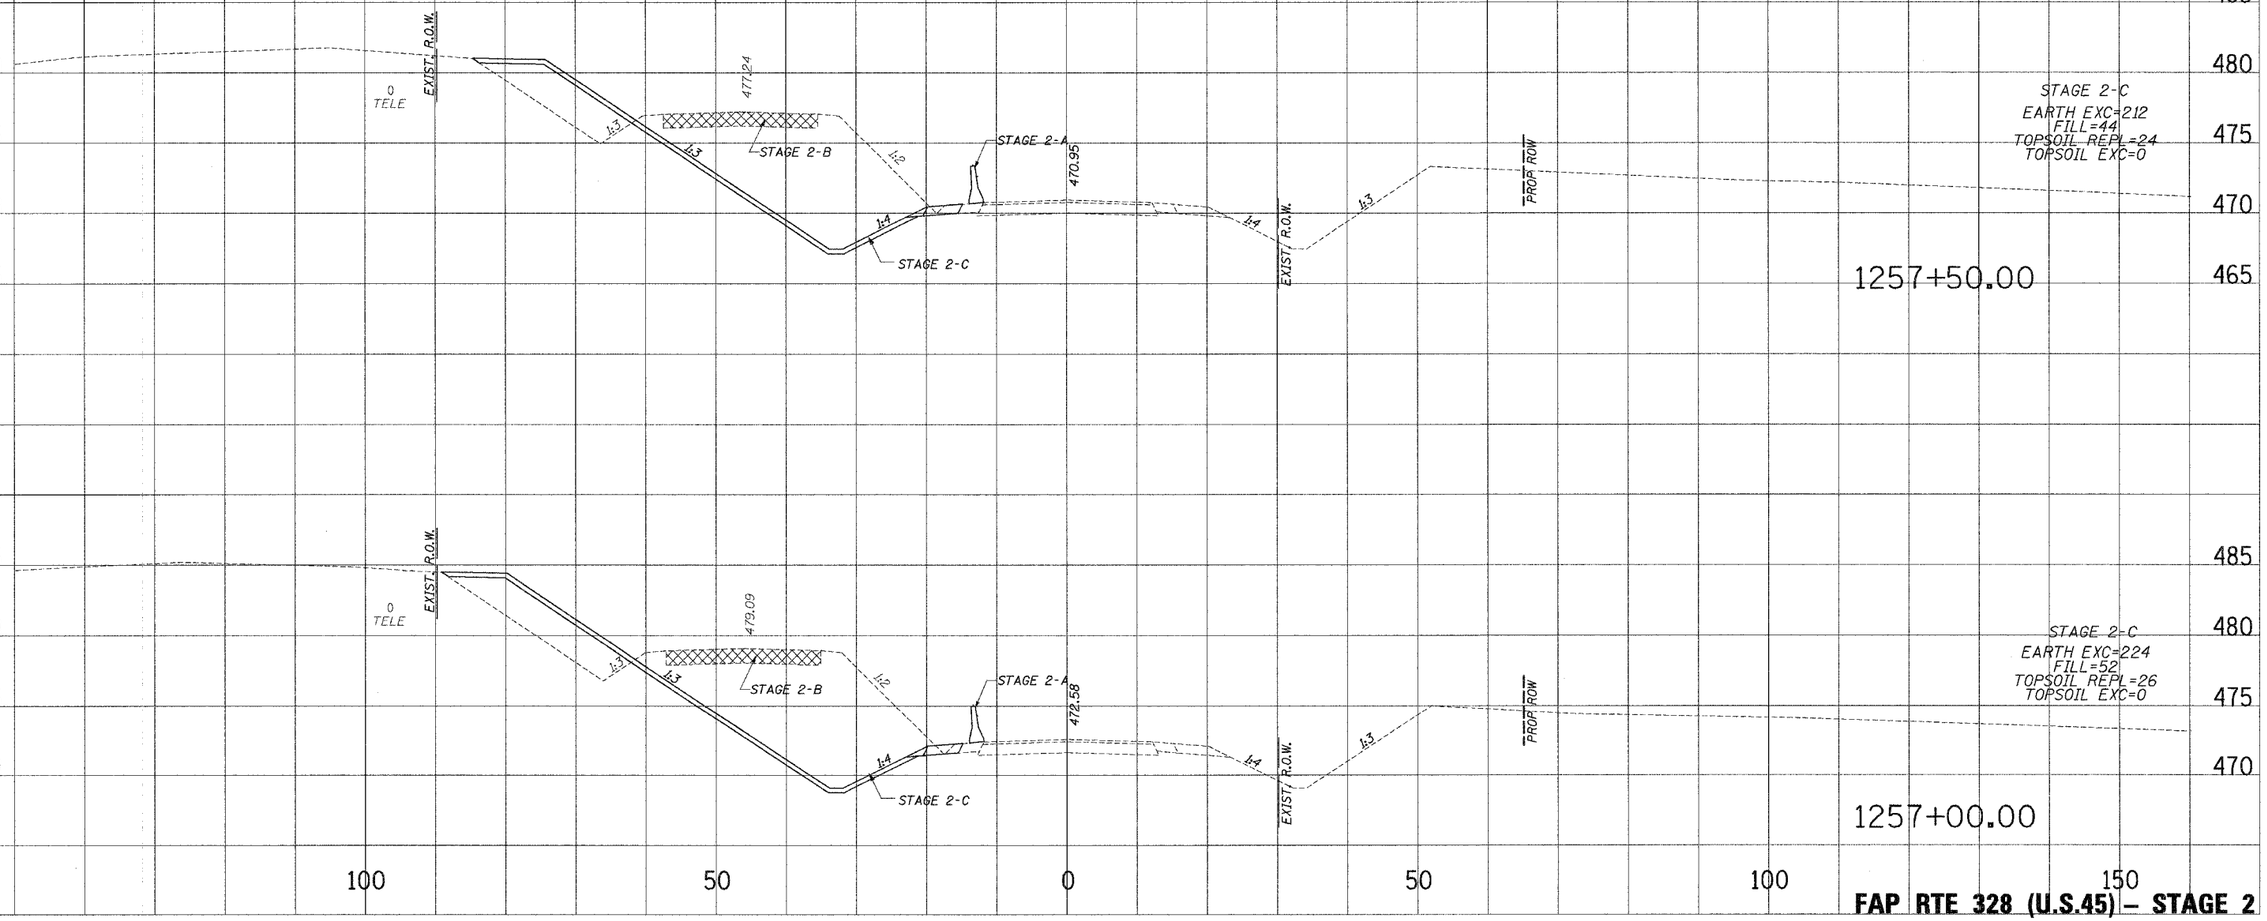

FAP RTE 328 (U.S.45) – STAGE 2

10/24/2025 3:55:27 AM