F. A. RTE.	SECTION	COUNTY	TOTAL SHEETS	SHEET NO
328	5R, Y, RS-1	CLAY	242	195
STA.	TO STA.			
FED. ROAD DIST. NO.	ILLINOIS	FED. AID PROJECT		

CONTRACT NO. 74078

PLOTTED
TEMPLATE
AREAS
AREAS CHECKED
NOTE BOOK
NO.

LEGEND

TOPSOIL EXCAVATION

PAVEMENT REMOVAL

PAVEMENT TO BE BROKEN & LEFT IN PLACE

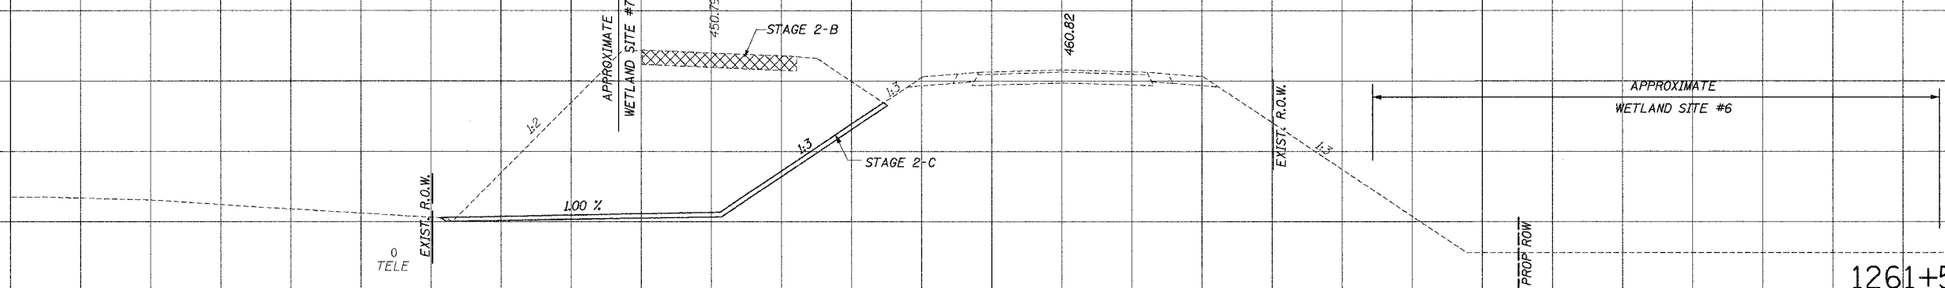

100 50 0 50 100 150

FAP RTE 328 (U.S.45) – STAGE 2

\\DGN\ref482-25.dgn 10/20/2005 8:55:28 AM