F. A. RTE.	SECTION	COUNTY	TOTAL SHEETS	SHEET NO
328	5R, Y, RS-1	CLAY	242	242
STA.	TO STA.			
FED. ROAD DIST. NO.	ILLINOIS	FED. AID PROJECT		

CONTRACT NO. 74078

PLOTTED
TEMPLATE
AREAS
CROSS CHECKED
NOTE BOOK
NO.

LEGEND

TOPSOIL EXCAVATION

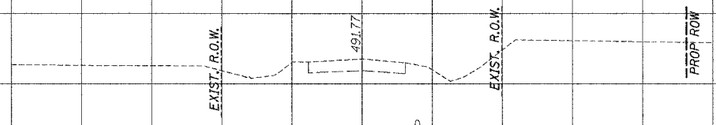

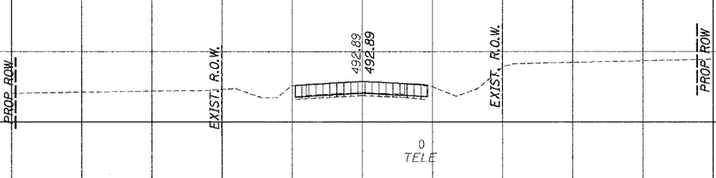

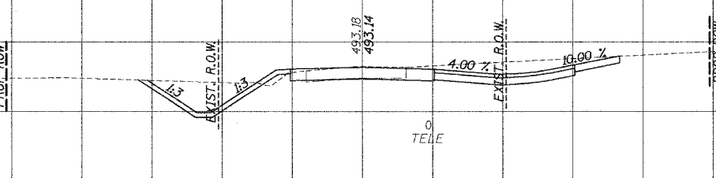

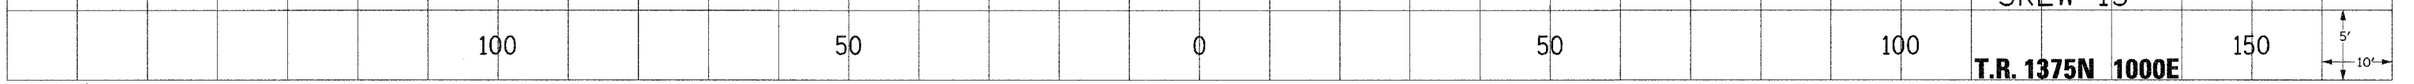

T.R. 1375N 1000E

...\05_Excavation\Clay1375_3.dgn 10/18/2022 10:46:14 AM