CONTRACT NO. 76454

F.A.P. RTE.	SECTION	COUNTY	TOTAL SHEETS	SHEET NO.
314	108BR-I	MADISON	123	64
STA. 258+50		TO STA. 260+00		
FED. ROAD DIST. NO.		ILLINOIS	FED. AID PROJECT	

FINAL	BY	DATE
SURVEY	SURVEYED	
NOTE BOOK	PLOTTED	
	TEMPLATE	
NO.	AREAS	
	AREAS CHECKED	

ORIGINAL	BY	DATE
SURVEY	SURVEYED	
NOTE BOOK	PLOTTED	
	TEMPLATE	
NO.	AREAS	
	AREAS CHECKED	
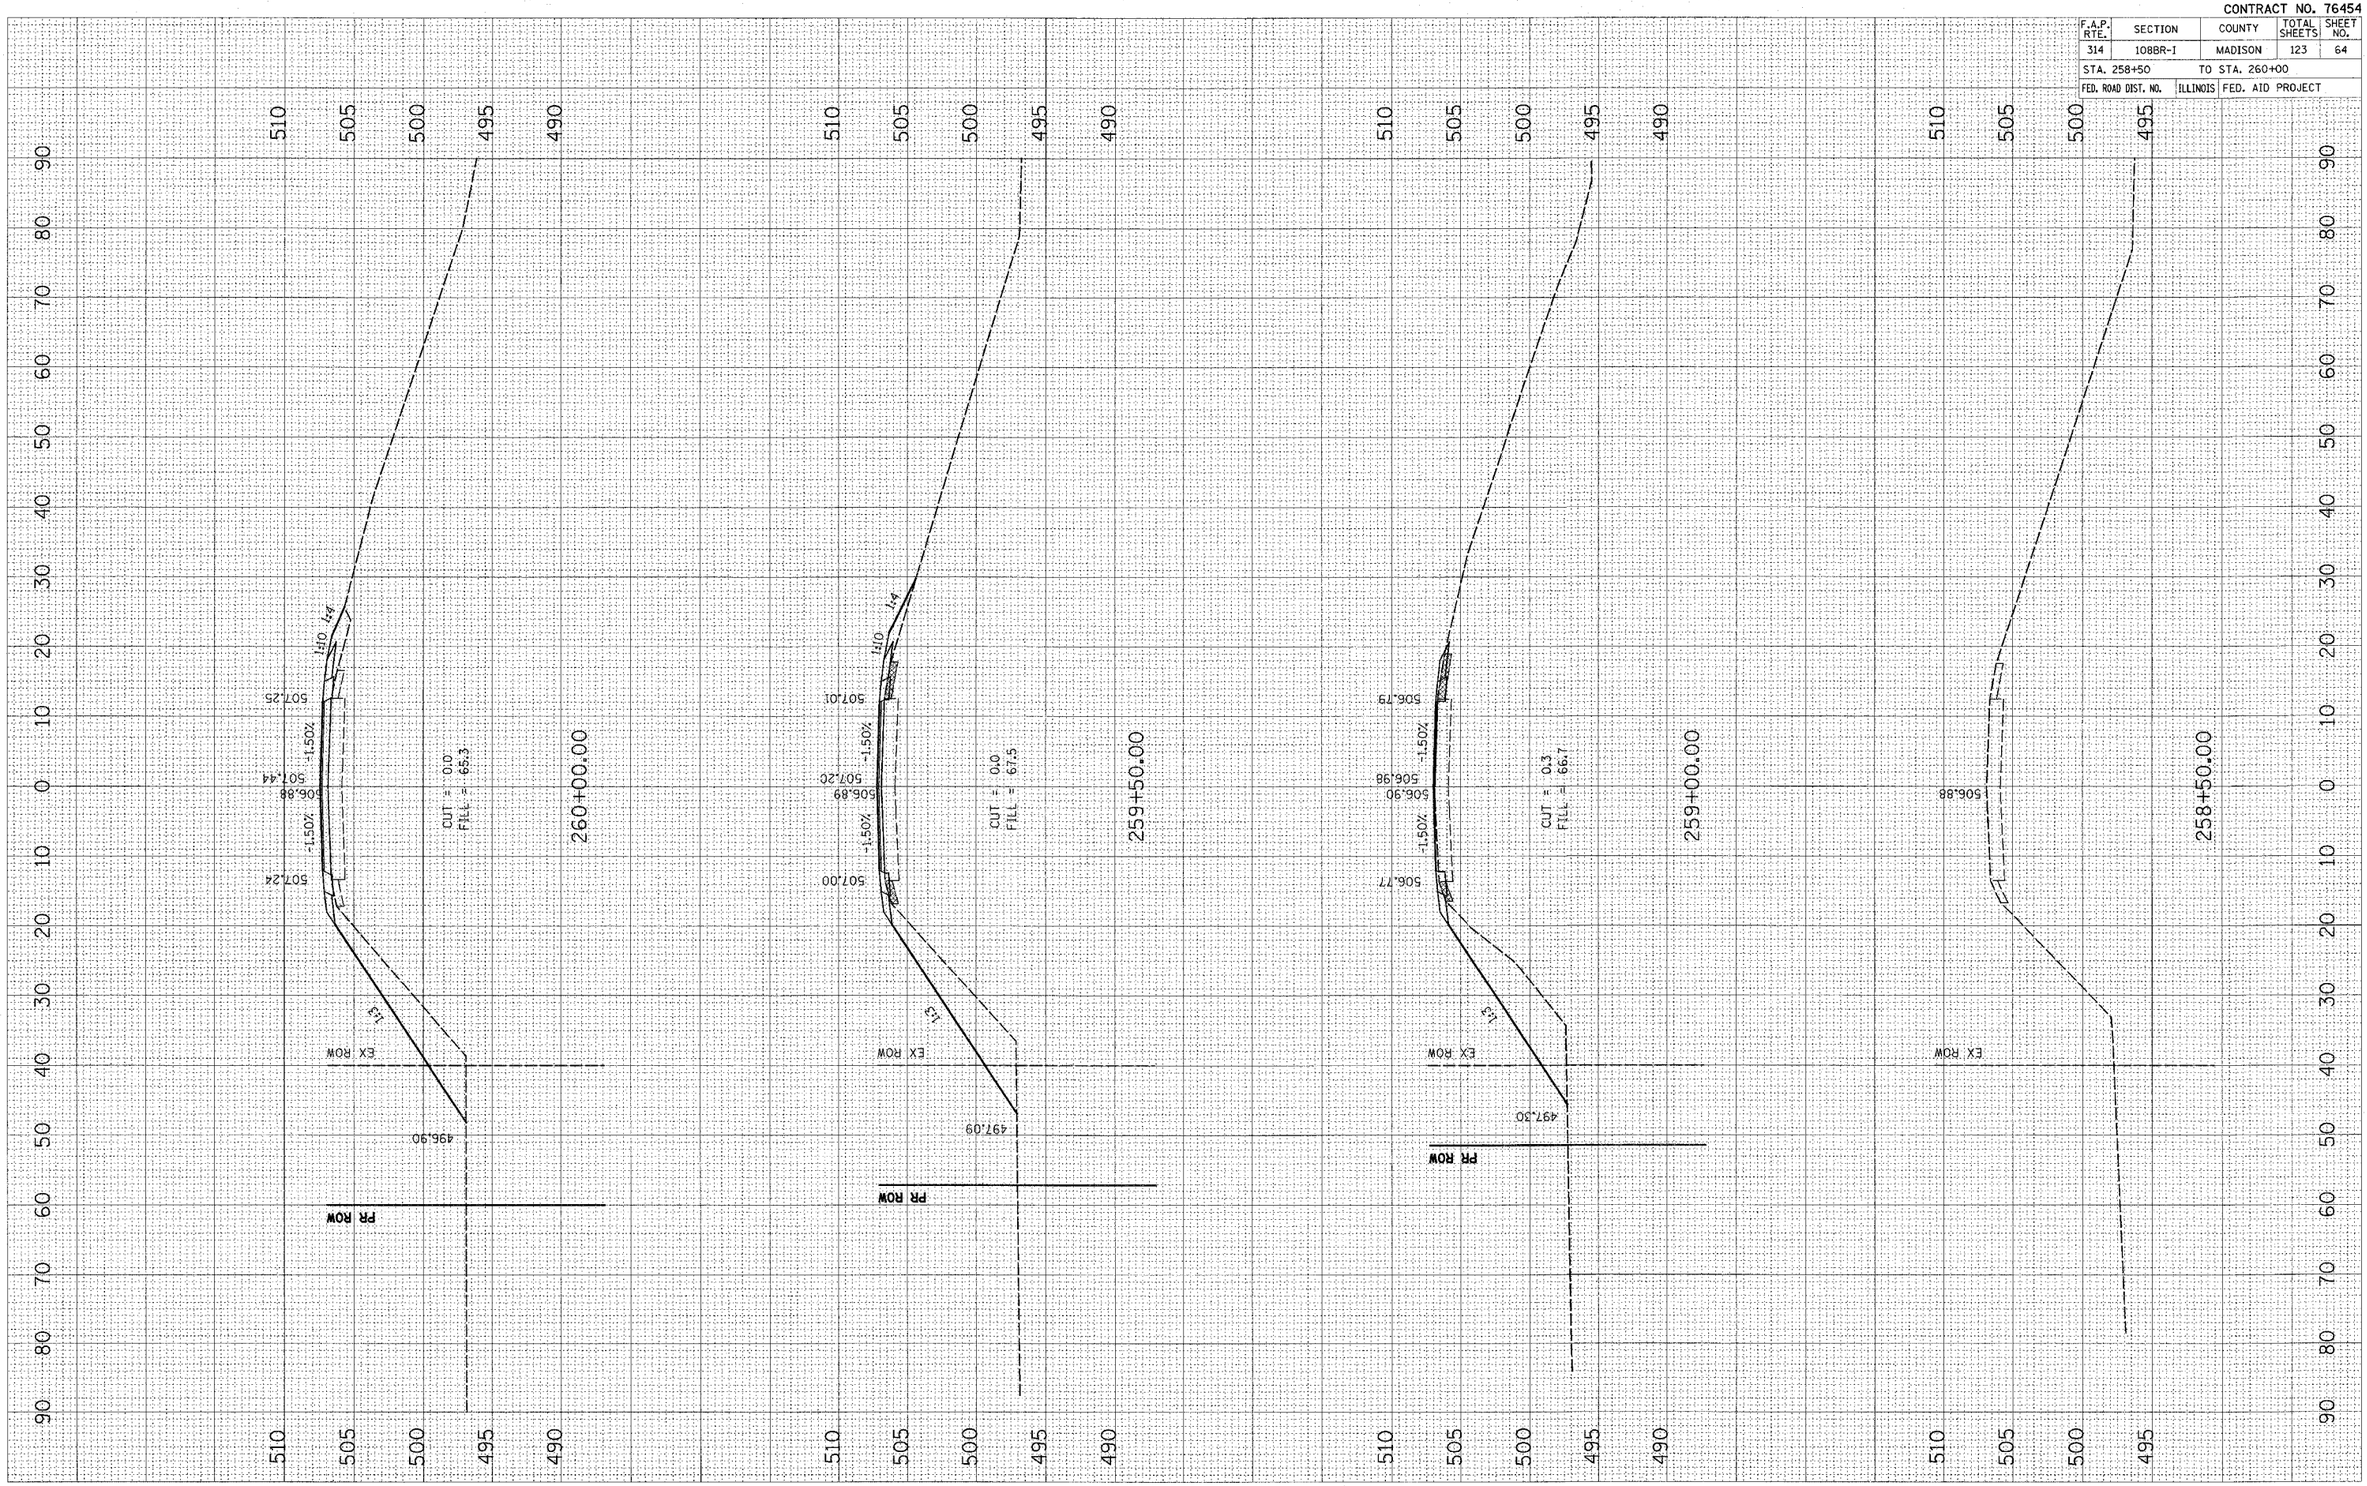
PLOT DATE = #DATE#
FILE NAME = #FILE1#
PLOT SCALE = #SCALE#
USER NAME = #USER#