F.A.U. ROUTE NO.	SECTION 5	COUNTY	TOTAL SHEETS	SHEET NO.
1009	*	COOK	9	3

ILLINOIS PROJECT: M-8003 (451)
CONTRACT NO.: 83801
* 01-00015-00-RS

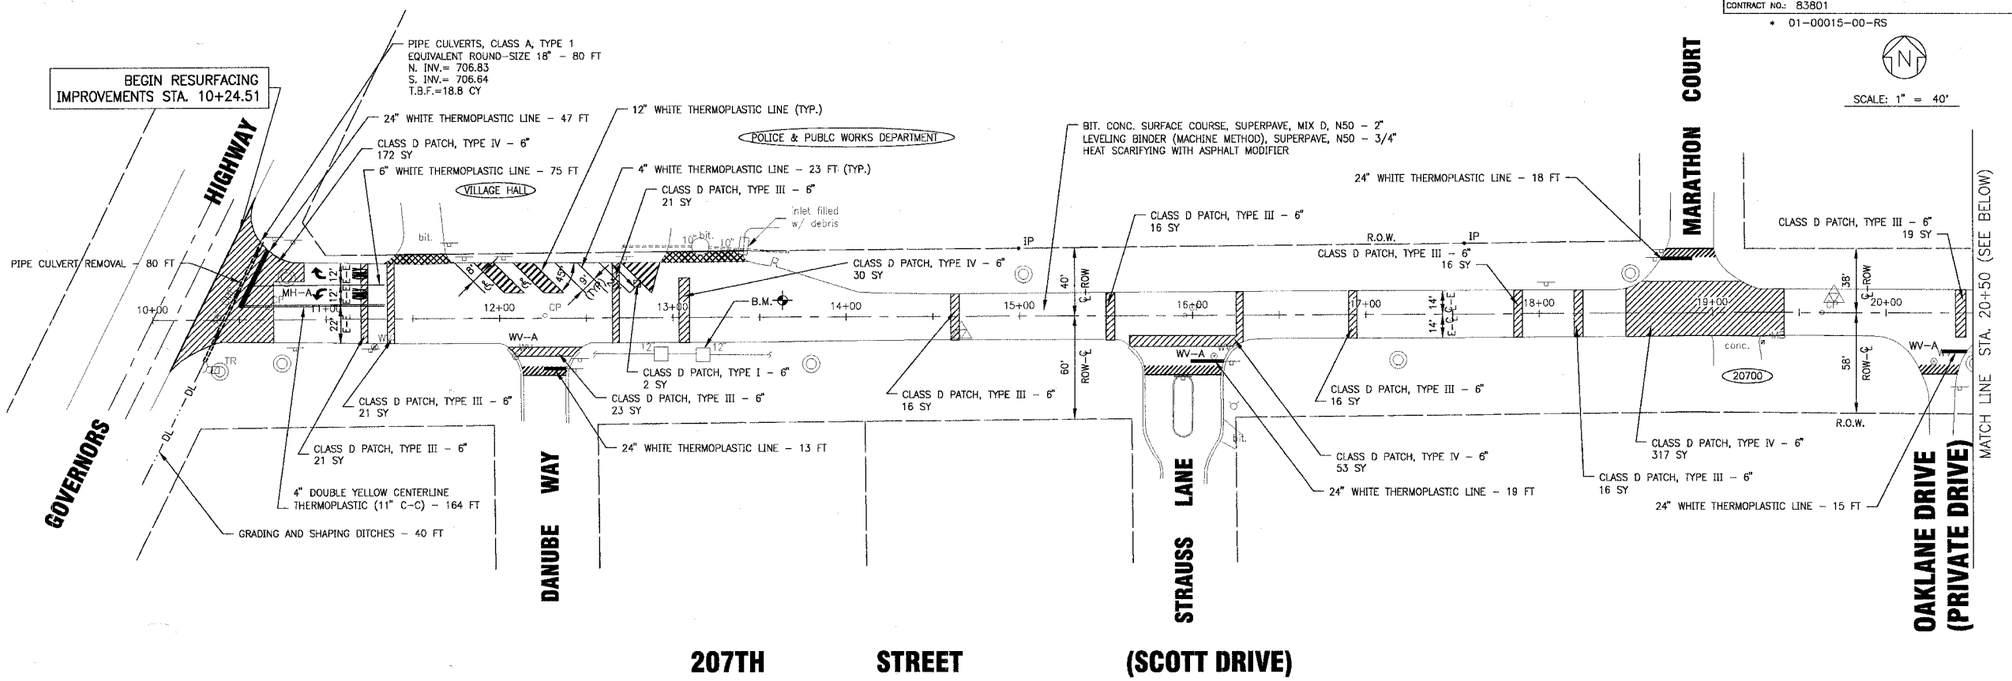

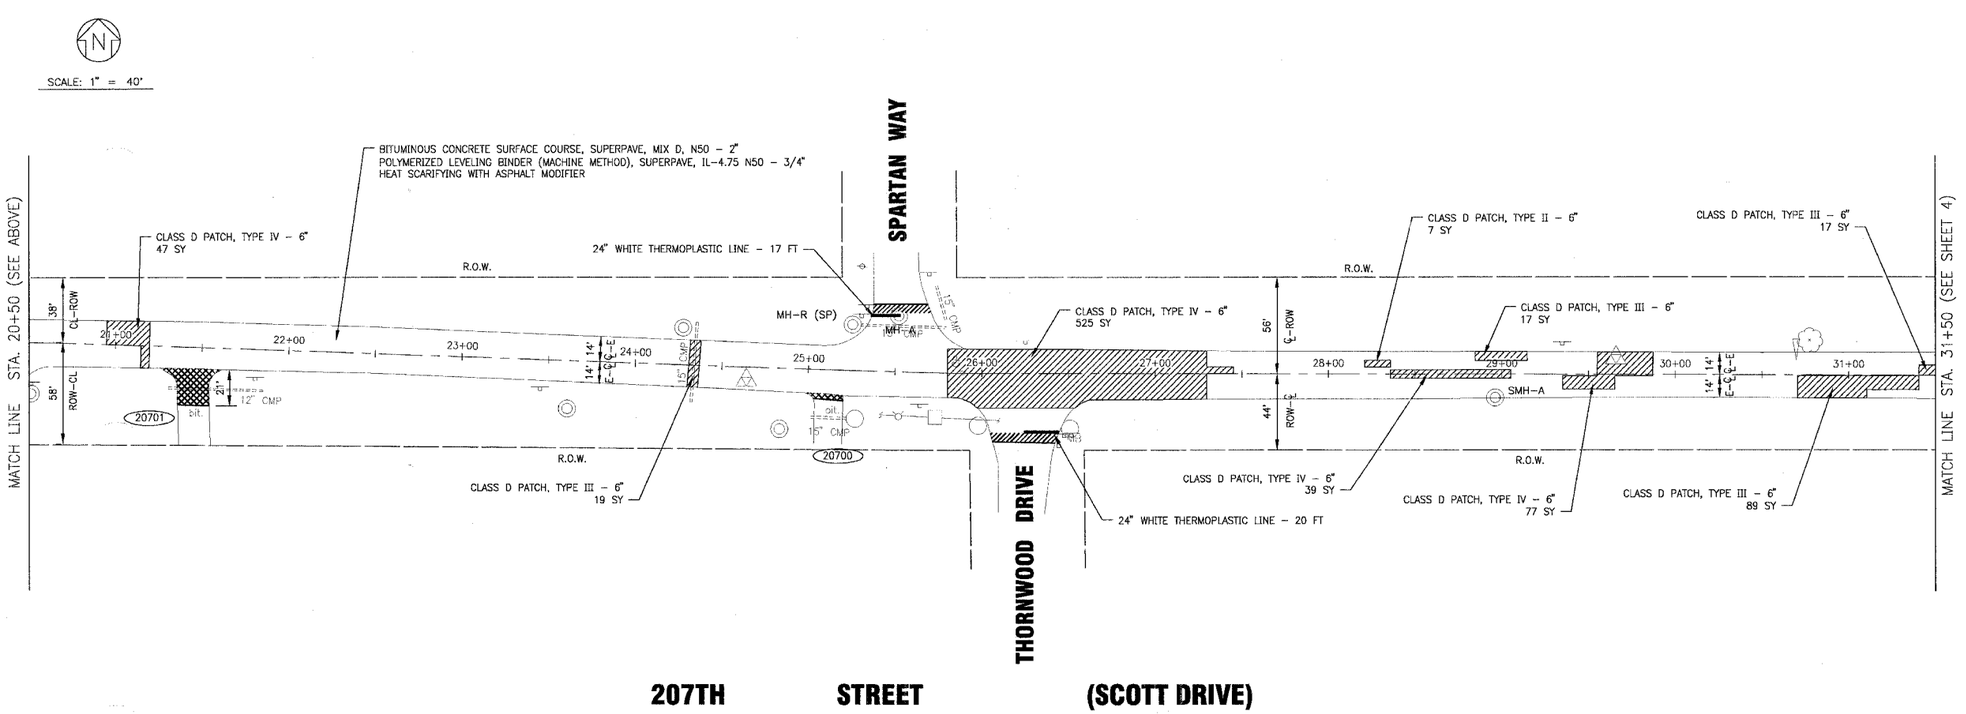

COPYRIGHT © 2005, BY BAXTER & WOODMAN, INC.
STATE OF ILLINOIS - PROFESSIONAL DESIGN FIRM
STATE REG. NO. 184.001218 - EXPIRES 4/30/2006

BAXTER & WOODMAN
Consulting Engineers

Baxter & Woodman
Crystal Lake, Illinois 815.459.1260
Burlington, Wisconsin 262.763.7834
Mokena, Illinois 708.478.2090
DeKalb, Illinois 815.787.3111
Crayslake, Illinois 847.223.5088
www.baxwood.com

CONSULTANTS

REVISIONS NO.	DATE	DESCRIPTION
1	07/08/04	PER IDOT COMMENTS

- REFER TO EQUIPMENT MANUFACTURER'S SHOP DRAWING

PLAN SHEET DESIGNATION

COVER
G - GENERAL
H - HAZARDOUS MATERIALS
C - CIVIL
L - LANDSCAPE
S - STRUCTURAL
A - ARCHITECTURAL
I - INTERIORS
Q - EQUIPMENT
F - FIRE PROTECTION
P - PLUMBING
M - MECHANICAL
E - ELECTRICAL
T - TELECOMMUNICATIONS
R - RESOURCE

PROJECT NO:	010146
DWG FILE:	010146APLN.DWG
SCALE:	AS SHOWN
DRAWING DATE:	11-12-03
DESIGNED BY:	JER
DRAWN BY:	TJB
CHECKED BY:	LDH
PLOTTED BY:	TJB 05-19-05

CLIENT

VILLAGE OF OLYMPIA FIELDS
ILLINOIS
207TH STREET STP.
LAPP IMPROVEMENTS
CRAWFORD TO KEDZIE AVENUE

SHEET TITLE

207TH STREET
STA. 10+24.51 TO STA. 31+50
ROADWAY & PAVEMENT MARKING PLAN

3 OF 9