F.A.P. RTE.	SECTION	COUNTY	TOTAL SHEETS	SHEET NO.
3762	01-00139-02-BR	WILL	35	08
STA. 100+00	TO STA. 105+00			
FED. ROAD DIST. NO.	ILLINOIS	HIGHWAY PROJECT		

CONTRACT #: 83802

NO.	AREAS CHECKED	BY	DATE
NOTE BOOK	TEMPLATE AREAS		
FINAL SURVEY	SURVEYED PLOTTED		

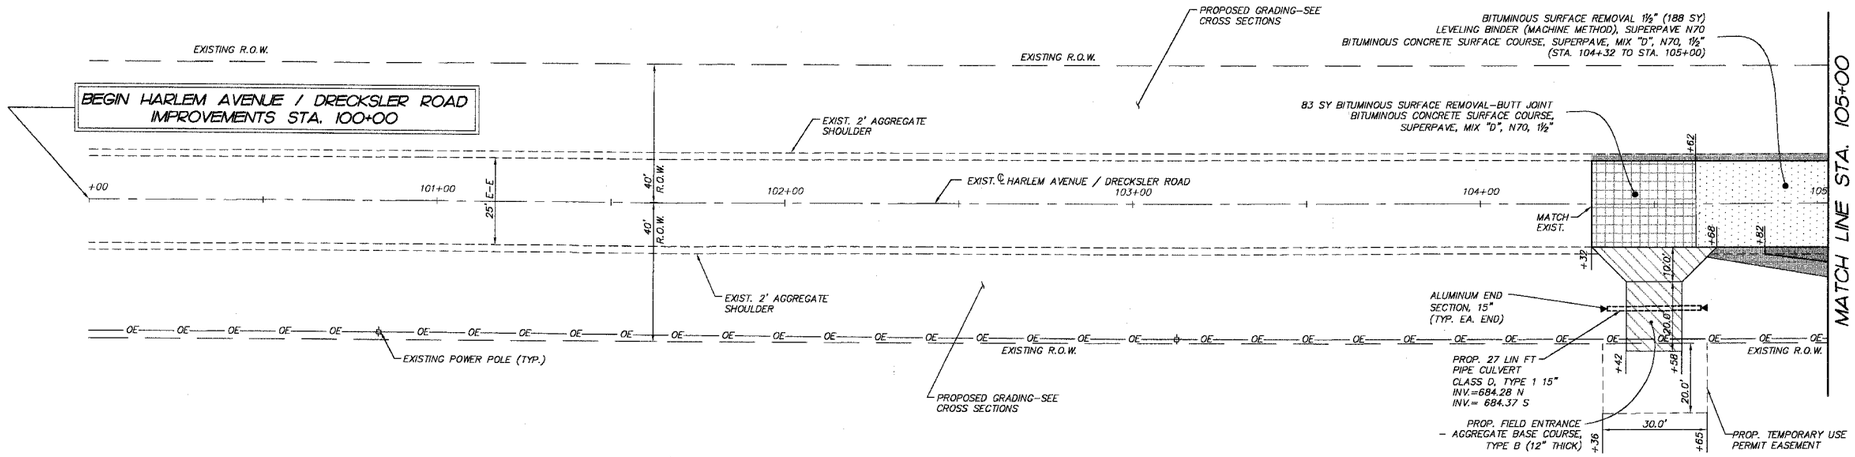

HARLEM AVENUE / DRECKSLER ROAD

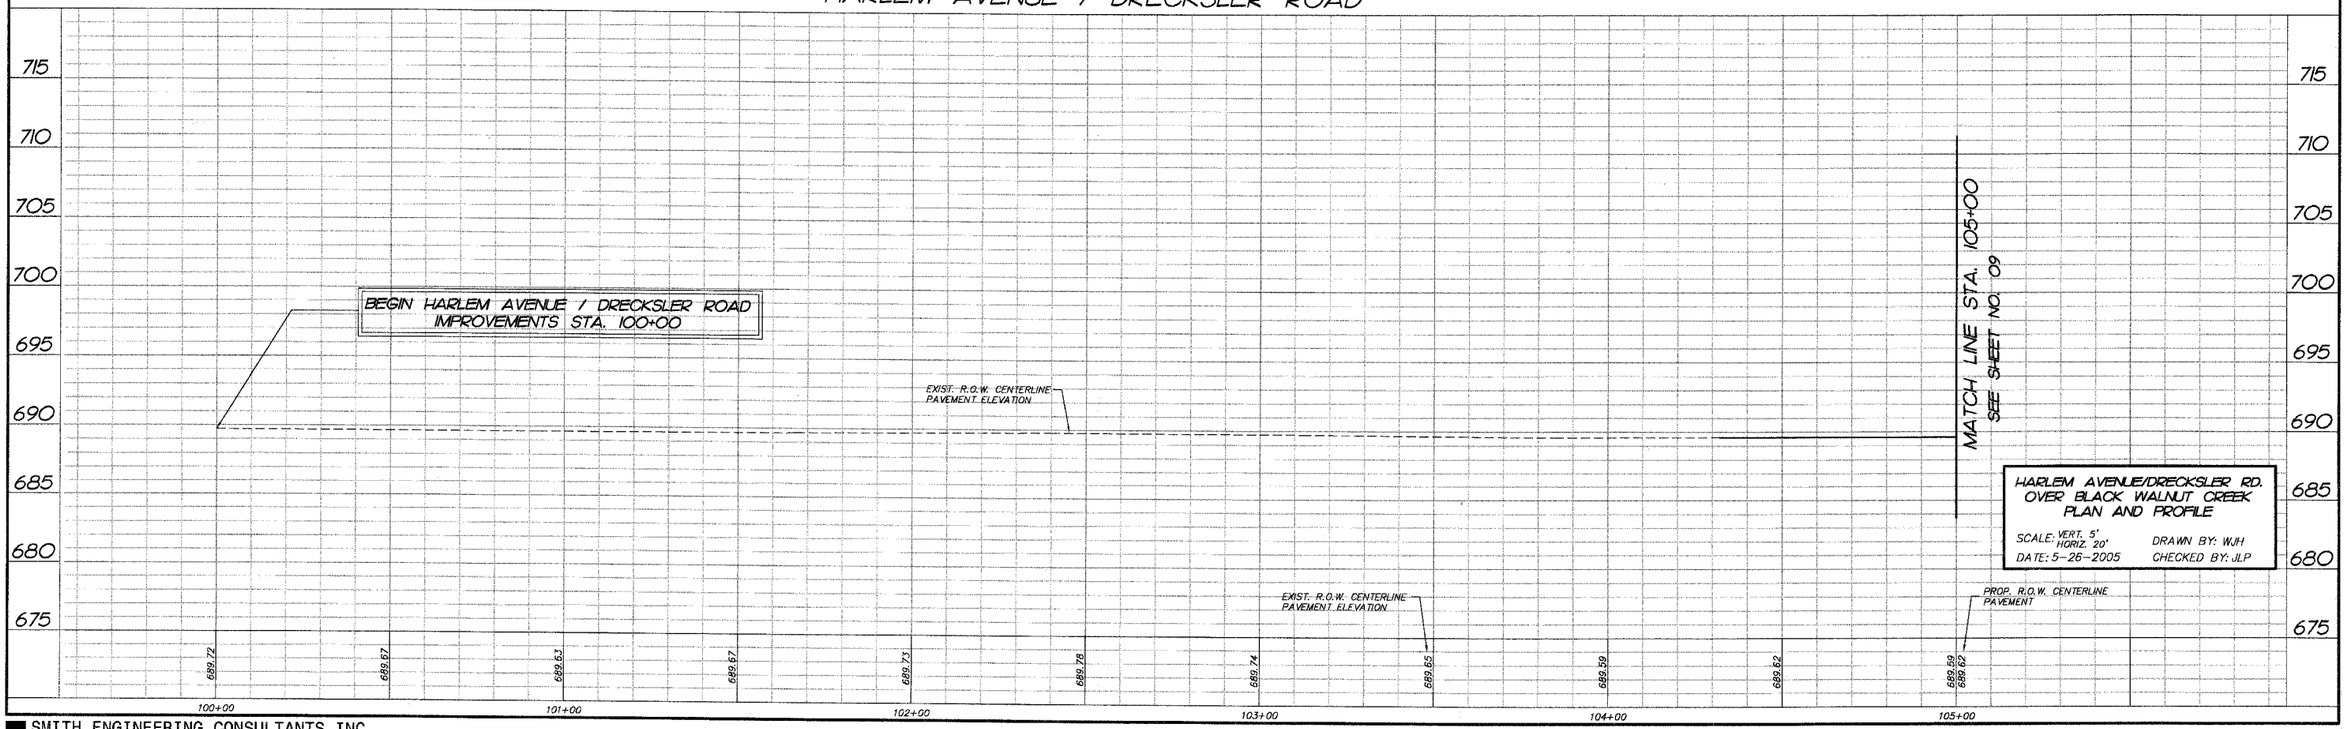

HARLEM AVENUE/DRECKSLER RD. OVER BLACK WALNUT CREEK
PLAN AND PROFILE

SCALE: VERT. 5' HORIZ. 20' DRAWN BY: WJH
DATE: 5-26-2005 CHECKED BY: JLP

COMP. FILE: 040159-602.dwg
PLOT FILE:
VIEW: CE-08

SMITH ENGINEERING CONSULTANTS INC.