COUNTY HIGHWAY	FISCAL YEAR	TOTAL SHEETS	SHEET NO.
	2005	30	9

SEC 03-00001-06-BT DUPAGE COUNTY

CONTRACT NO.: 83805

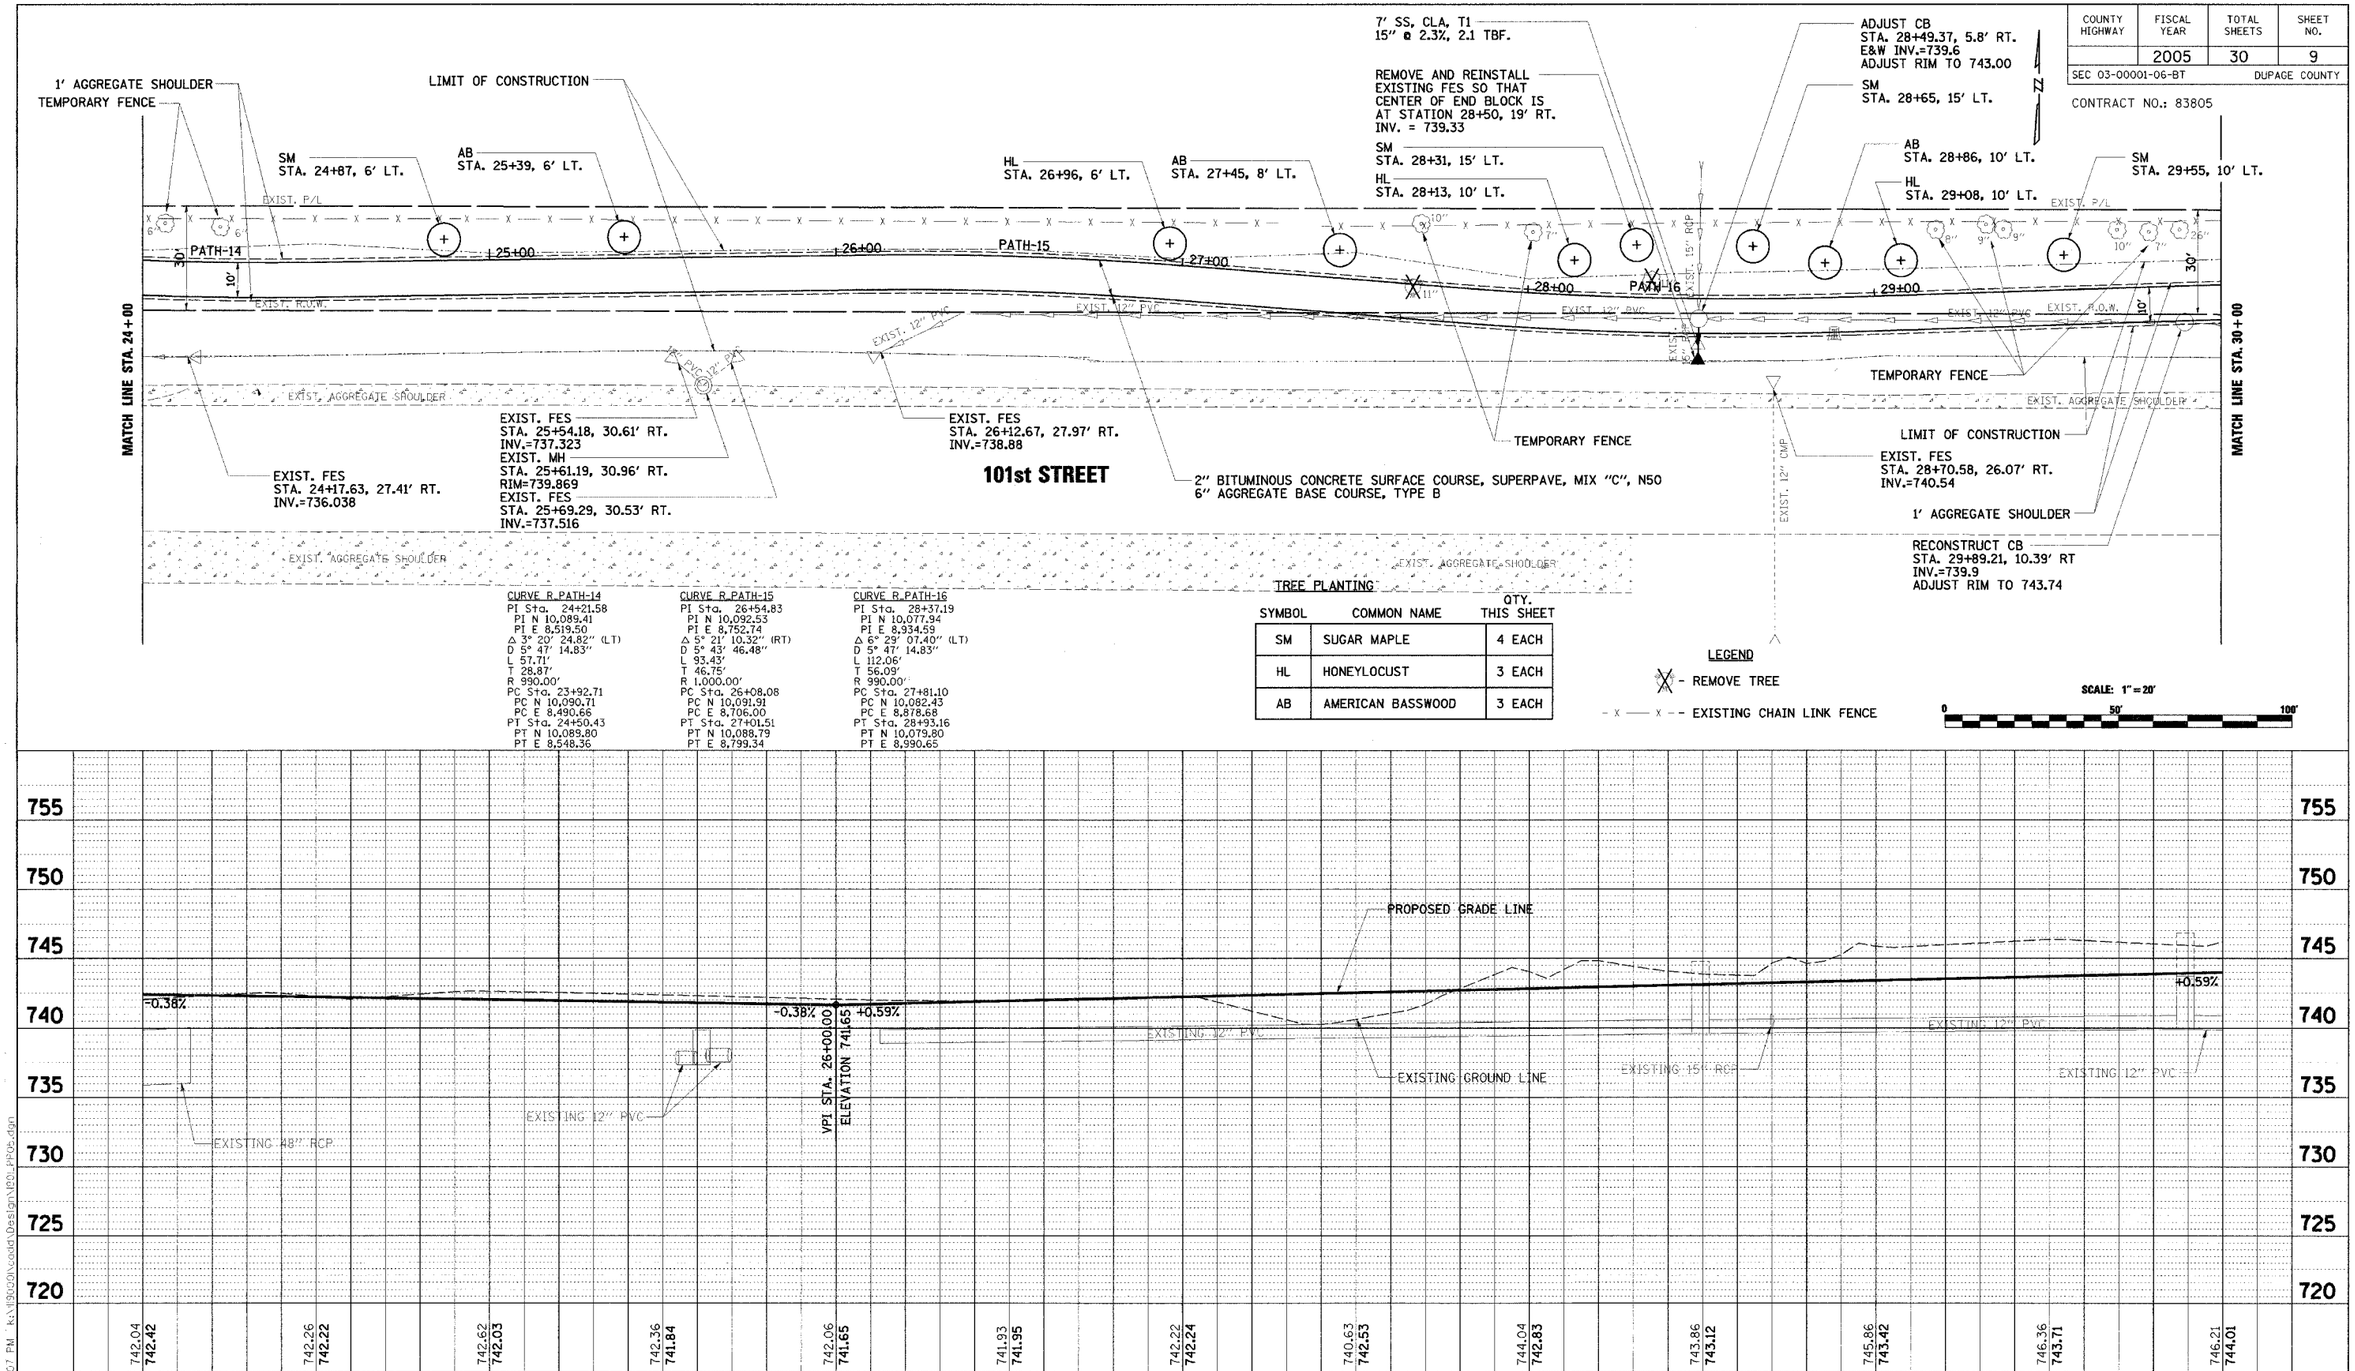

CURVE R.PATH-14
PI Sta. 24+21.58
PI N 10,089.41
PI E 8,519.50
Δ 3° 20' 24.82" (LT)
D 5° 47' 14.83"
L 57.71'
T 28.87'
R 990.00'
PC Sta. 23+92.71
PC N 10,090.71
PC E 8,490.66
PT Sta. 24+50.43
PT N 10,089.80
PT E 8,548.36

CURVE R.PATH-15
PI Sta. 26+54.83
PI N 10,092.53
PI E 8,752.74
Δ 5° 21' 10.32" (RT)
D 5° 43' 46.48"
L 93.43'
T 46.75'
R 1,000.00'
PC Sta. 26+08.08
PC N 10,091.91
PC E 8,706.00
PT Sta. 27+01.51
PT N 10,088.79
PT E 8,799.34

CURVE R.PATH-16
PI Sta. 28+37.19
PI N 10,077.94
PI E 8,934.59
Δ 6° 29' 07.40" (LT)
D 5° 47' 14.83"
L 112.06'
T 56.09'
R 990.00'
PC Sta. 27+81.10
PC N 10,082.43
PC E 8,878.68
PT Sta. 28+93.16
PT N 10,079.80
PT E 8,990.65

TREE PLANTING

SYMBOL	COMMON NAME	QTY. THIS SHEET
SM	SUGAR MAPLE	4 EACH
HL	HONEYLOCUST	3 EACH
AB	AMERICAN BASSWOOD	3 EACH

LEGEND

- REMOVE TREE
- EXISTING CHAIN LINK FENCE

SCALE: 1"=20'

0 50' 100'

NO.	DATE	BY	REVISION	NO.	DATE	BY	REVISION

SCALE	1" = 20' H	1" = 5' V
DRAWN BY	JMC	DATE
CHECKED BY	MRH	DATE
APPROVED BY	DWB	DATE

RJN GROUP, INC.
CONSULTING ENGINEERS

PROJECT
Southern DuPage County Regional Trail
101st Street Connector – Waterfall Glen Spur

TITLE
PLAN & PROFILE
STA. 24+00 – 30+00

DATE: JUNE 9, 2005
PROJECT No.: 11-1900-01
SHEET:

8/10/2005 12:22:07 PM k:\11900\cadd\Design\1901_PP05.dgn