CONTRACT NO.: 83805

COUNTY HIGHWAY	FISCAL YEAR	TOTAL SHEETS	SHEET NO.
	2005	30	17

SEC 03-00001-06-BT DUPAGE COUNTY

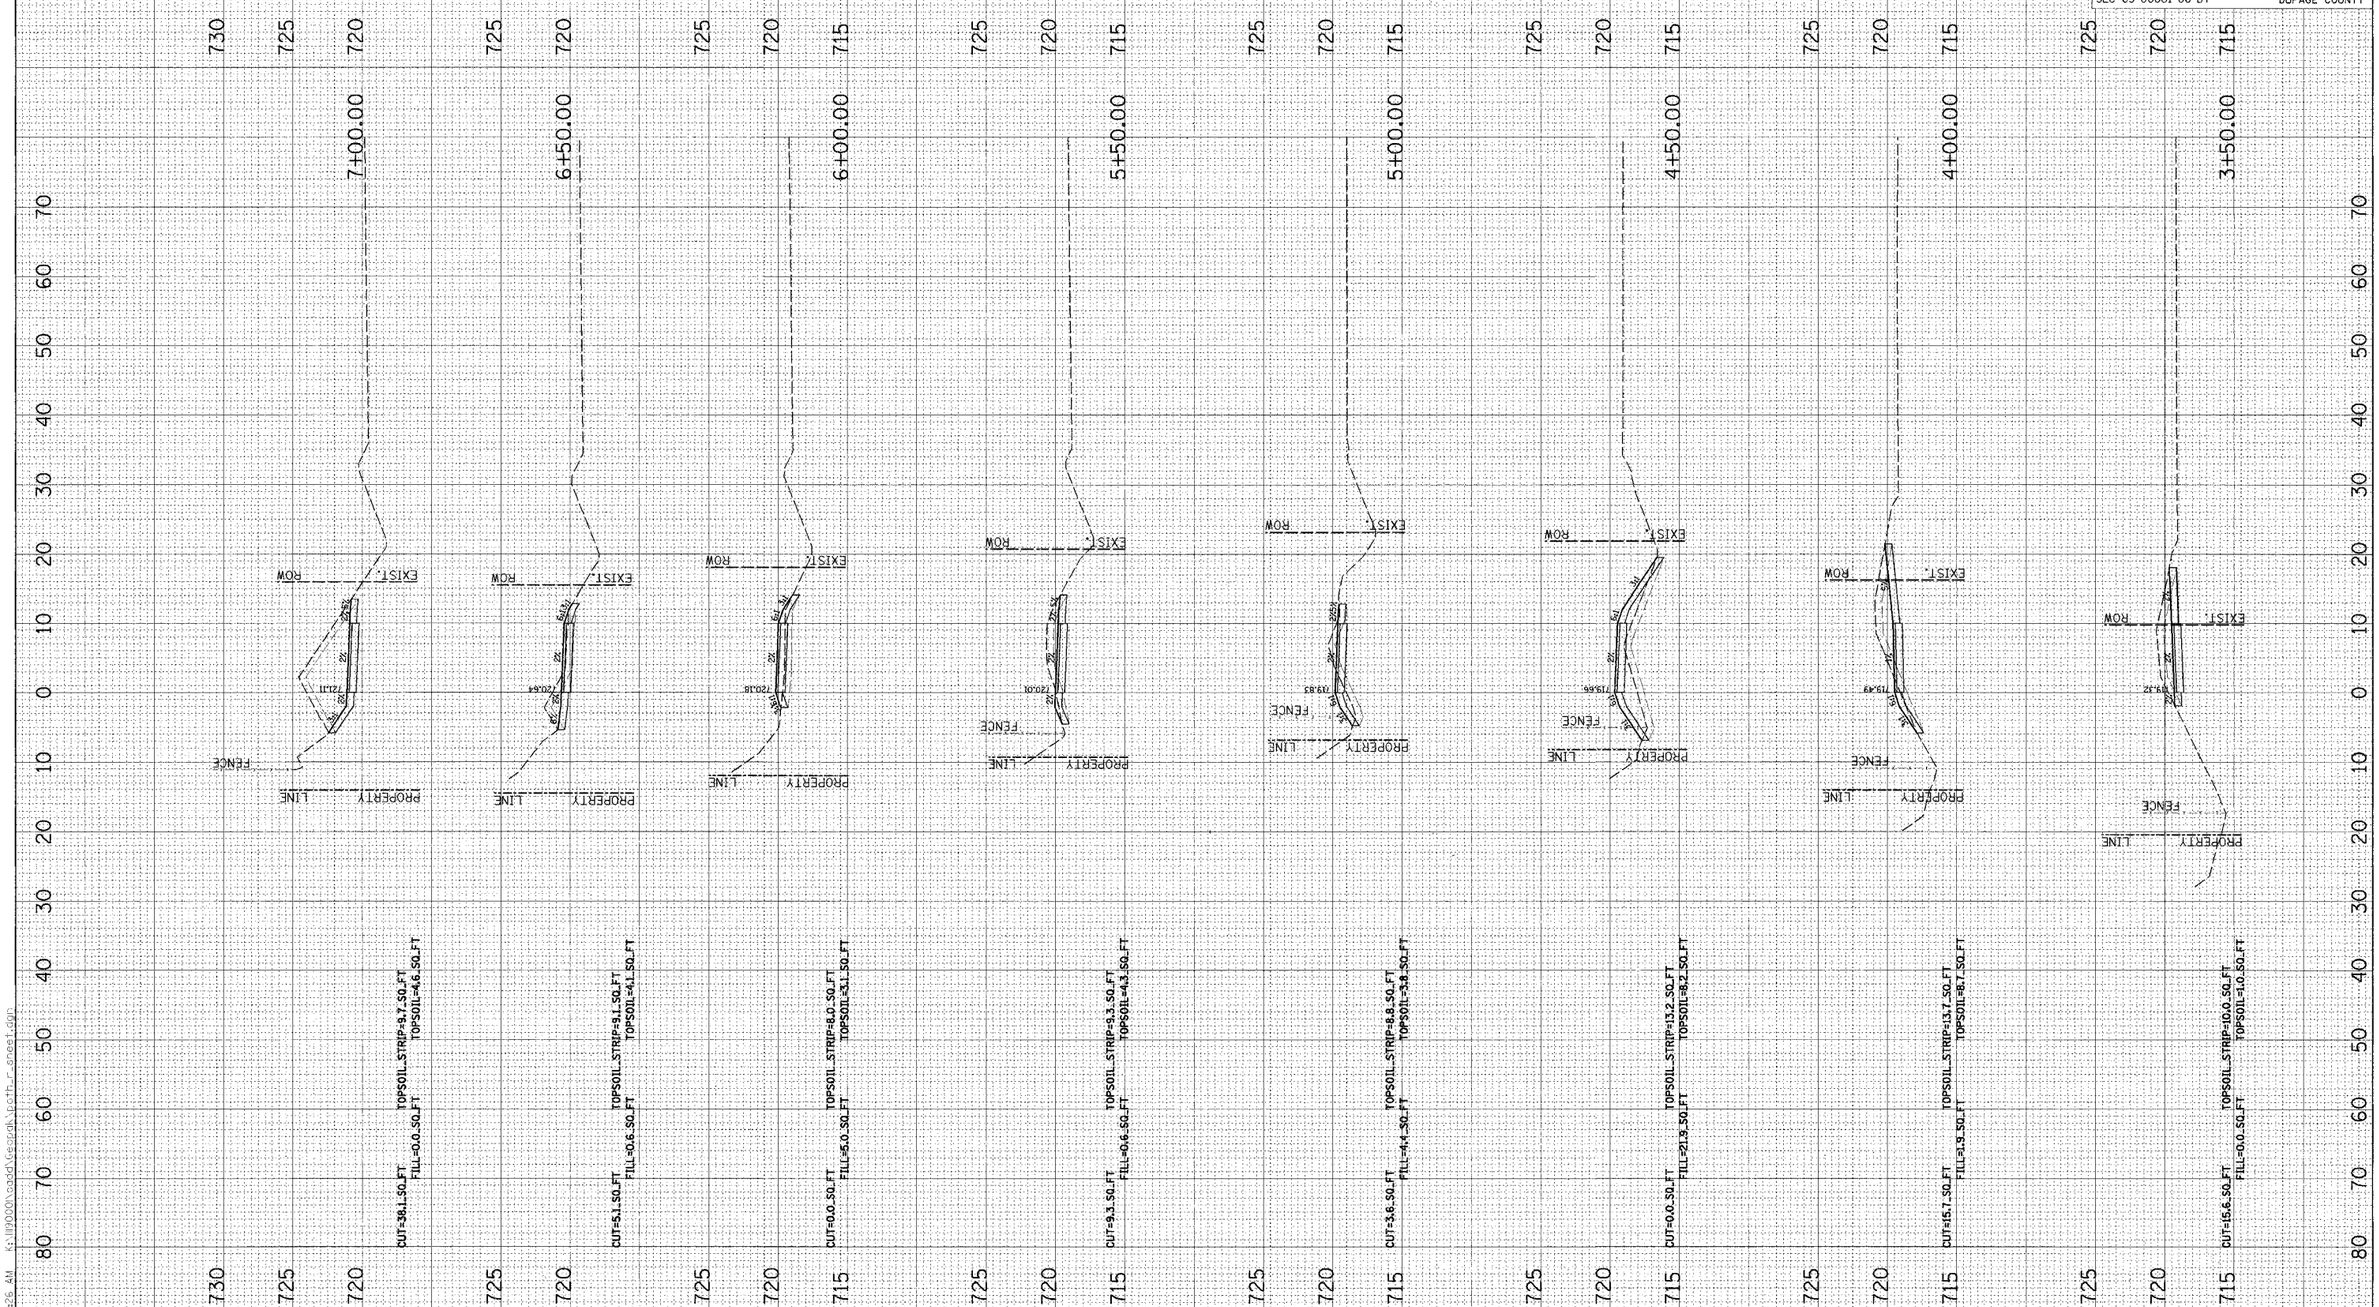

NO.	DATE	BY	REVISION	NO.	DATE	BY	REVISION

SCALE	1" = 10' H	1" = 5' V	
DRAWN BY	BH	DATE	04/04/05
CHECKED BY	JC	DATE	
APPROVED BY	DWB	DATE	

RJN GROUP

RJN GROUP, INC.
CONSULTING ENGINEERS

PROJECT
Southern DuPage County Regional Trail
101st Street Connector – Waterfall Glen Spur

TITLE
PROPOSED CROSS SECTIONS

DATE JUNE 9, 2005
PROJECT No. 11-1900-01
SHEET

6/9/2005 5:32:26 AM K:\1900\cadd\espgk\pth_r-sheet.dgn