FAU RTE	SECTION	COUNTY	TOTAL SHEETS	SHEET NO.
7000	02-00212-00-BR	VERMILION	59	13
FROM STA. 96+00.00		TO STA. 103+10.10		
FED. ROAD DIST. NO.	ILLINOIS	FED. AID PROJECT		

CONTRACT NO. 91285

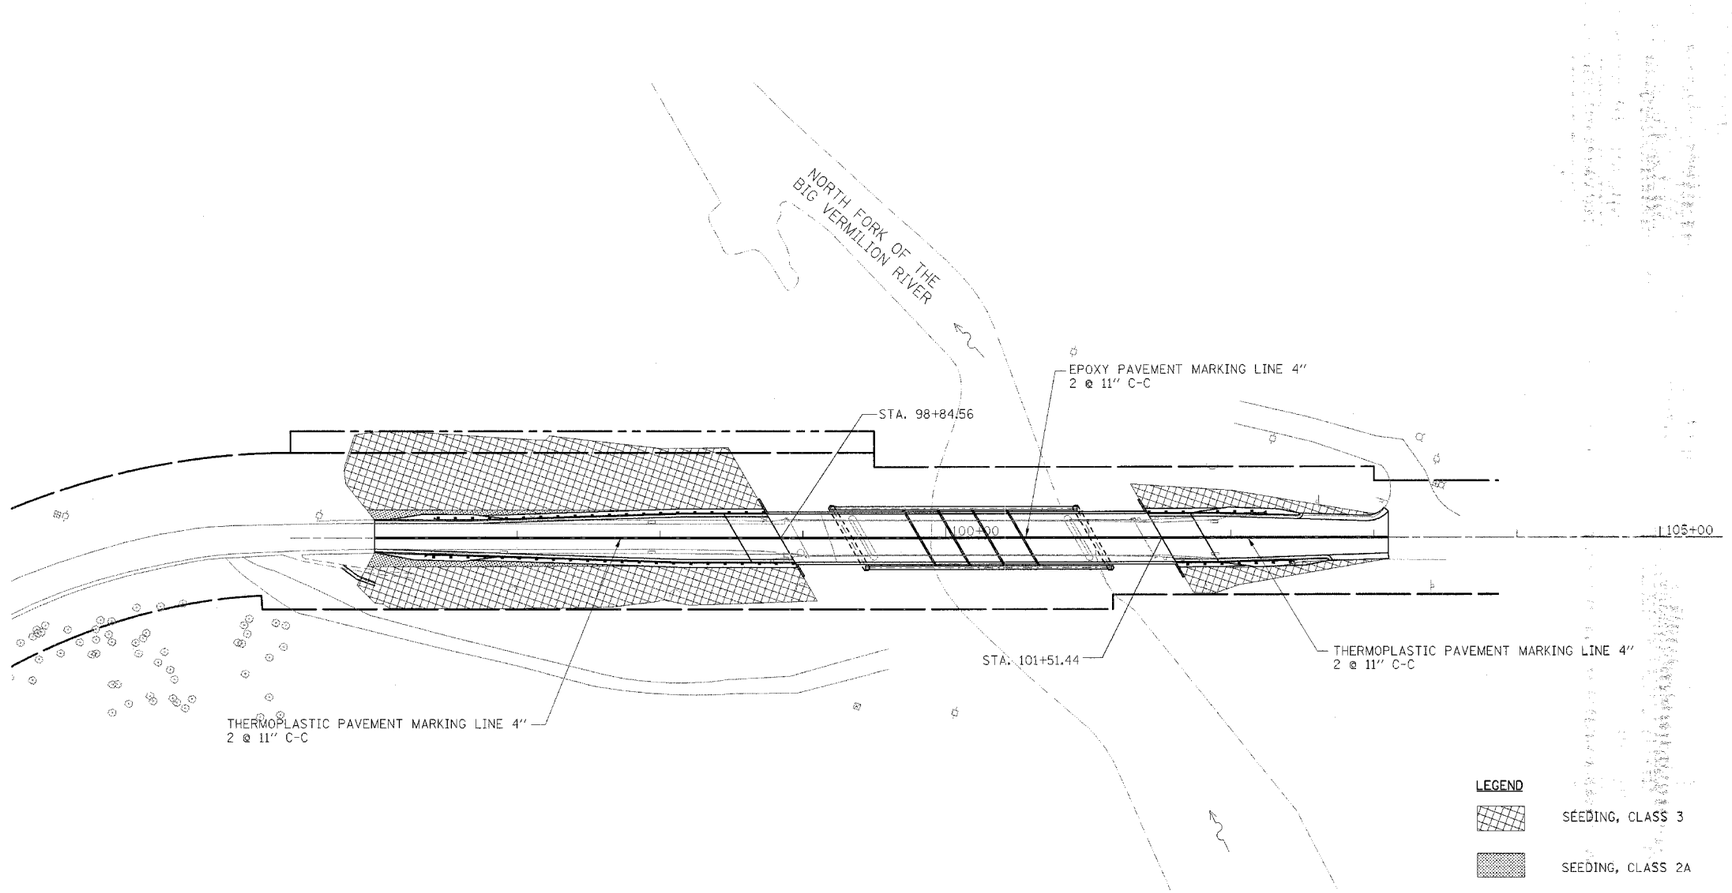

LEGEND

SEEDING, CLASS 3

SEEDING, CLASS 2A

NOTES

1. THERMOPLASTIC PAVEMENT MARKINGS SHALL BE APPLIED ON BITUMINOUS PAVEMENT, INCLUDING THE APPROACH PAVEMENT. STATION RANGES ARE FROM 96+00 TO 98+84.56 AND 101+51.44 TO 103+10.10.

2. EPOXY PAVEMENT MARKINGS SHALL BE APPLIED ON THE BRIDGE FROM STATION 98+84.56 TO 101+51.44.

3. GUARDRAIL REFLECTORS AND TERMINAL MARKERS SHALL BE MOUNTED PER STANDARD 635011 AND PLACED PER STANDARD 635006.

REVISIONS	
NAME	DATE

CITY OF DANVILLE, ILLINOIS
HUNGRY HOLLOW ROAD BRIDGE

PAVEMENT MARKING & LANDSCAPING

SCALE: 1"=50'
DATE: 12/06/05

DRAWN BY PFR
CHECKED BY JRH

TENG

TENG & ASSOCIATES, INC.
ENGINEERS/ARCHITECTS/PLANNERS
205 N. MICHIGAN AVE. CHICAGO, IL 60601
TELEPHONE: 312616-0202

R05.PF

..\ALT00P83.DGN,..\TTB00PMD.DGN,..\RDW00P86.DGN,..\RDW00P85.DGN,..\TP000P7_.DGN,..\PNP00PC6.DGN,..\LN00PR8.DGN
12-07-2005,135307
S:\DOCUMENT\02356902\CIVIL\DGN\PM00PM6.DGN