FAU RTE	SECTION	COUNTY	TOTAL SHEETS	SHEET NO.
7000	02-00212-00-BR	VERMILION	59	32
FROM STA. 96+00.00		TO STA. 103+10.10		
FED. ROAD DIST. NO.	ILLINOIS	FED. AID PROJECT		

CONTRACT NO. 91285

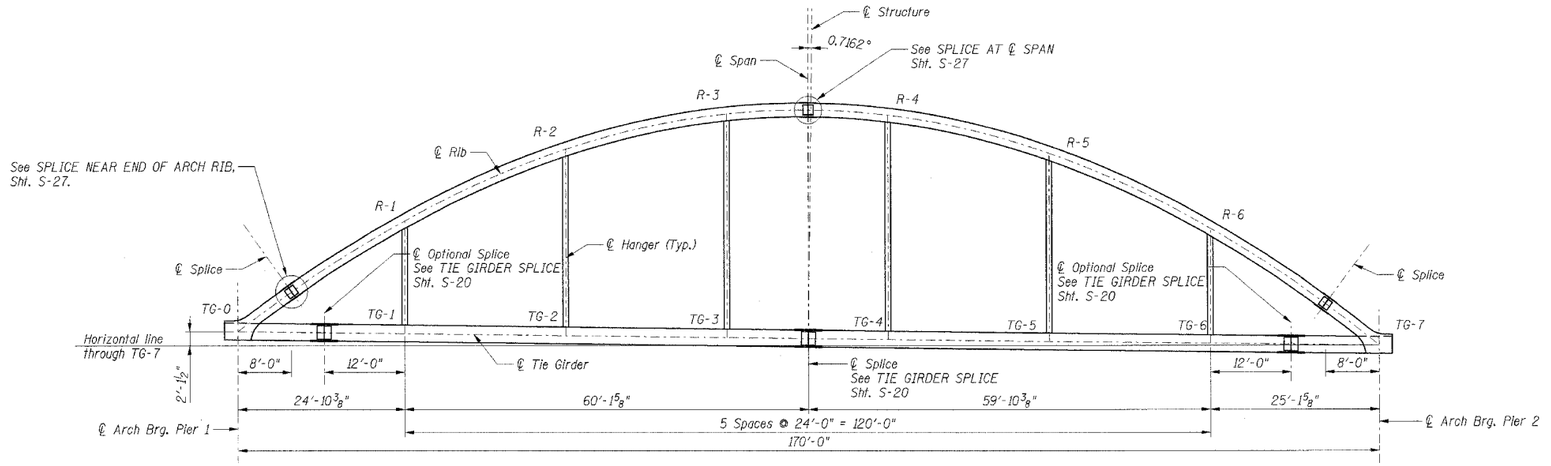

ARCH ELEVATION

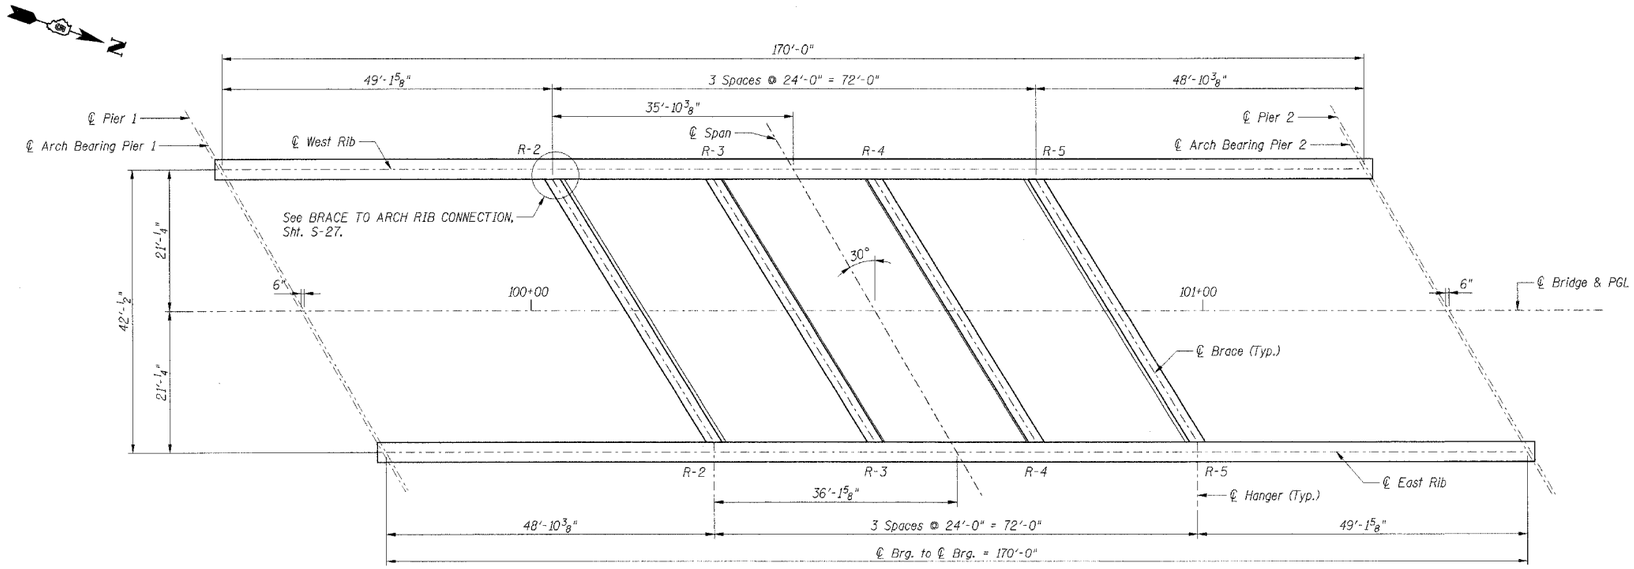

RIB BRACING PLAN

SHT. S-17 OF 40

REVISIONS	
NAME	DATE

CITY OF DANVILLE, ILLINOIS
HUNGRY HOLLOW ROAD BRIDGE

ARCH RIB ELEVATION & GEOMETRY - I

SCALE:
DRAWN BY RAM
DATE 12/06/05
CHECKED BY

TENG

TENG & ASSOCIATES, INC.
ENGINEERS/ARCHITECTS/PLANNERS
205 N. MICHIGAN AVE. CHICAGO, IL 60601
TELEPHONE 312/616-0600

..\TSL000TC.DGN, ..\SBL00F70.DGN, ..\FRP00F57.DGN, ..\ALT00P83.DGN, ..\SUD00P8BLDGN, ..\TTB00029.DGN, ..\DBO0P8R.DGN
12-07-2005, 13:29:48
S:\DOCUMENT\02336302\STRUCT.DGN\SUP00P8F.DGN
ROSSPF