F.A.U. RTE.	SECTION	COUNTY	TOTAL SHEETS	SHEET NO.
807	00-00374-00-PV	CHAMPAIGN	149	62
STA. 51+50	TO STA. 60+70			
FED. ROAD DIST. NO. 7	ILLINOIS	F.A. PROJECT M-518(38)		

CONTRACT NO. 91308

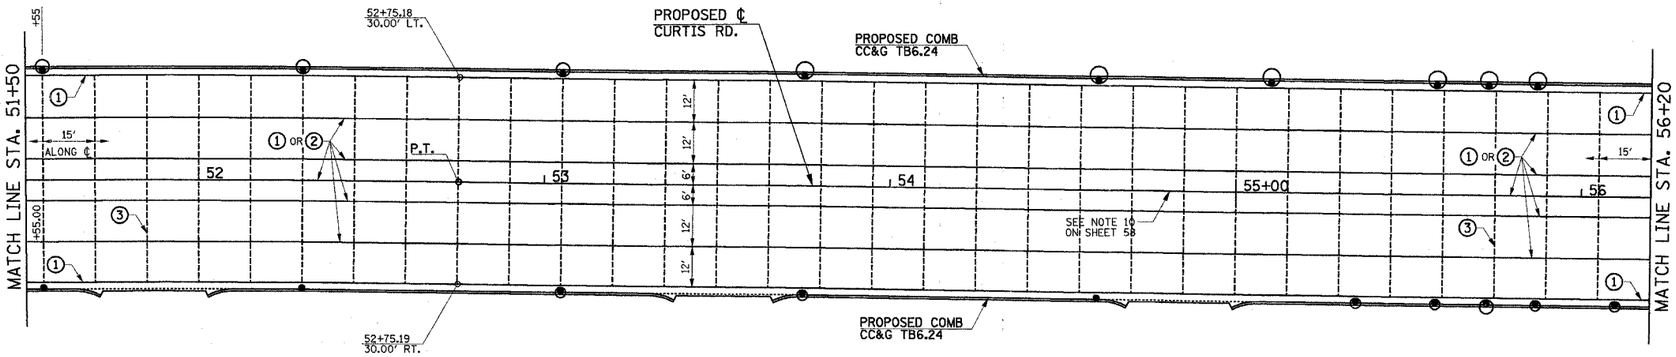

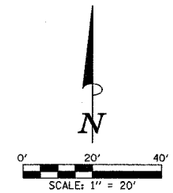

PAVEMENT JOINT KEY

1. LONGITUDINAL CONSTRUCTION JOINT WITH NO. 6 x 30" EPOXY COATED TIE BARS AT 24" CENTERS FORMED IN PLACE (STD. 420001)
2. SAWED LONGITUDINAL JOINT WITH NO. 6 x 30" EPOXY COATED TIE BARS AT 30" CENTERS (STD. 420001)
3. SAWED TRANSVERSE CONTRACTION JOINT WITH 1½" DIA. X 18" EPOXY COATED DOWEL BARS AT 12" CENTERS (STD. 420001)
4. 1" EXPANSION JOINT WITH 1½" DIA. x 18" EPOXY COATED DOWEL BARS AT 12" CENTERS (STD. 420001) NOTE: EXPANSION JOINT WIDTH MODIFIED FROM STD. 420001
5. LONGITUDINAL CONSTRUCTION JOINT WITH NO. 6 x 24" EPOXY COATED TIE BARS AT 24" CENTERS FORMED IN PLACE (STD. 420001)
6. TRANSVERSE CONSTRUCTION JOINT WITH 1½" DIA. X 18" EPOXY COATED DOWEL BARS AT 12" CENTERS (STD. 420001).

LEGEND

- PROPOSED 1" EXPANSION JOINTS
- PROPOSED LONGITUDINAL JOINTS
- PROPOSED TRANVERSE CONTRACTION JOINTS
- OR PROPOSED INLETS
- PROPOSED MANHOLES

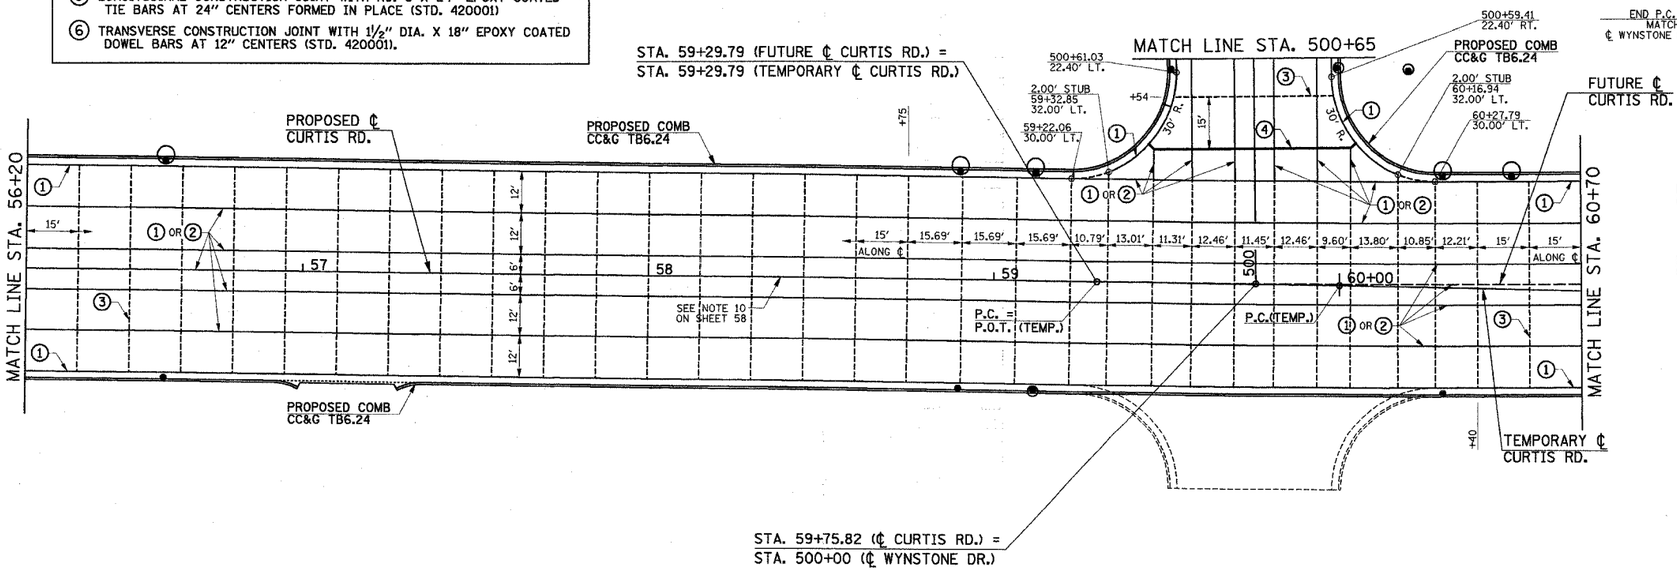

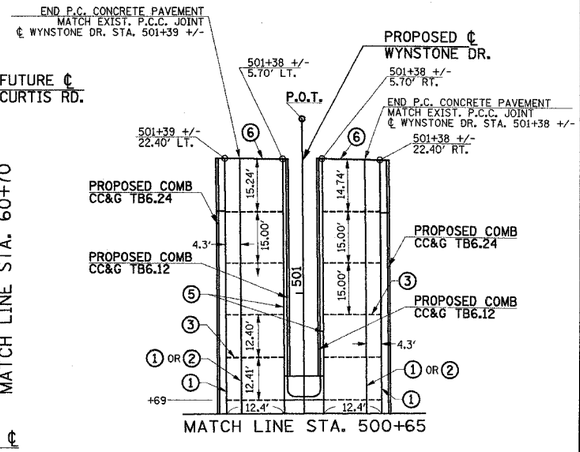

ILLINOIS DEPARTMENT OF TRANSPORTATION

PAVEMENT JOINT PLAN

DATE : 8-05
DRAWN BY : S.M.W.
CHECKED BY : R.L.H.

SCALE : 1"=20'