F.A.U. RTE.	SECTION	COUNTY	TOTAL SHEETS	SHEET NO.
807	00-00374-00-PV	CHAMPAIGN	149	129
STA. 129+78.50		TO STA. 130+80		
FED. ROAD DIST. NO. 7	ILLINOIS	F.A. PROJECT M-5181(38)		

CONTRACT NO. 91308

FINAL SURVEY — NOTE BOOK — NO. — SURVEYED — PLOTTED — MANUAL % — AREAS — DATE — BY — AREAS CHECKED

ORIGINAL SURVEY — NOTE BOOK — NO. — SURVEYED — PLOTTED — TEMPLATE — AREAS — DATE — BY — AREAS CHECKED

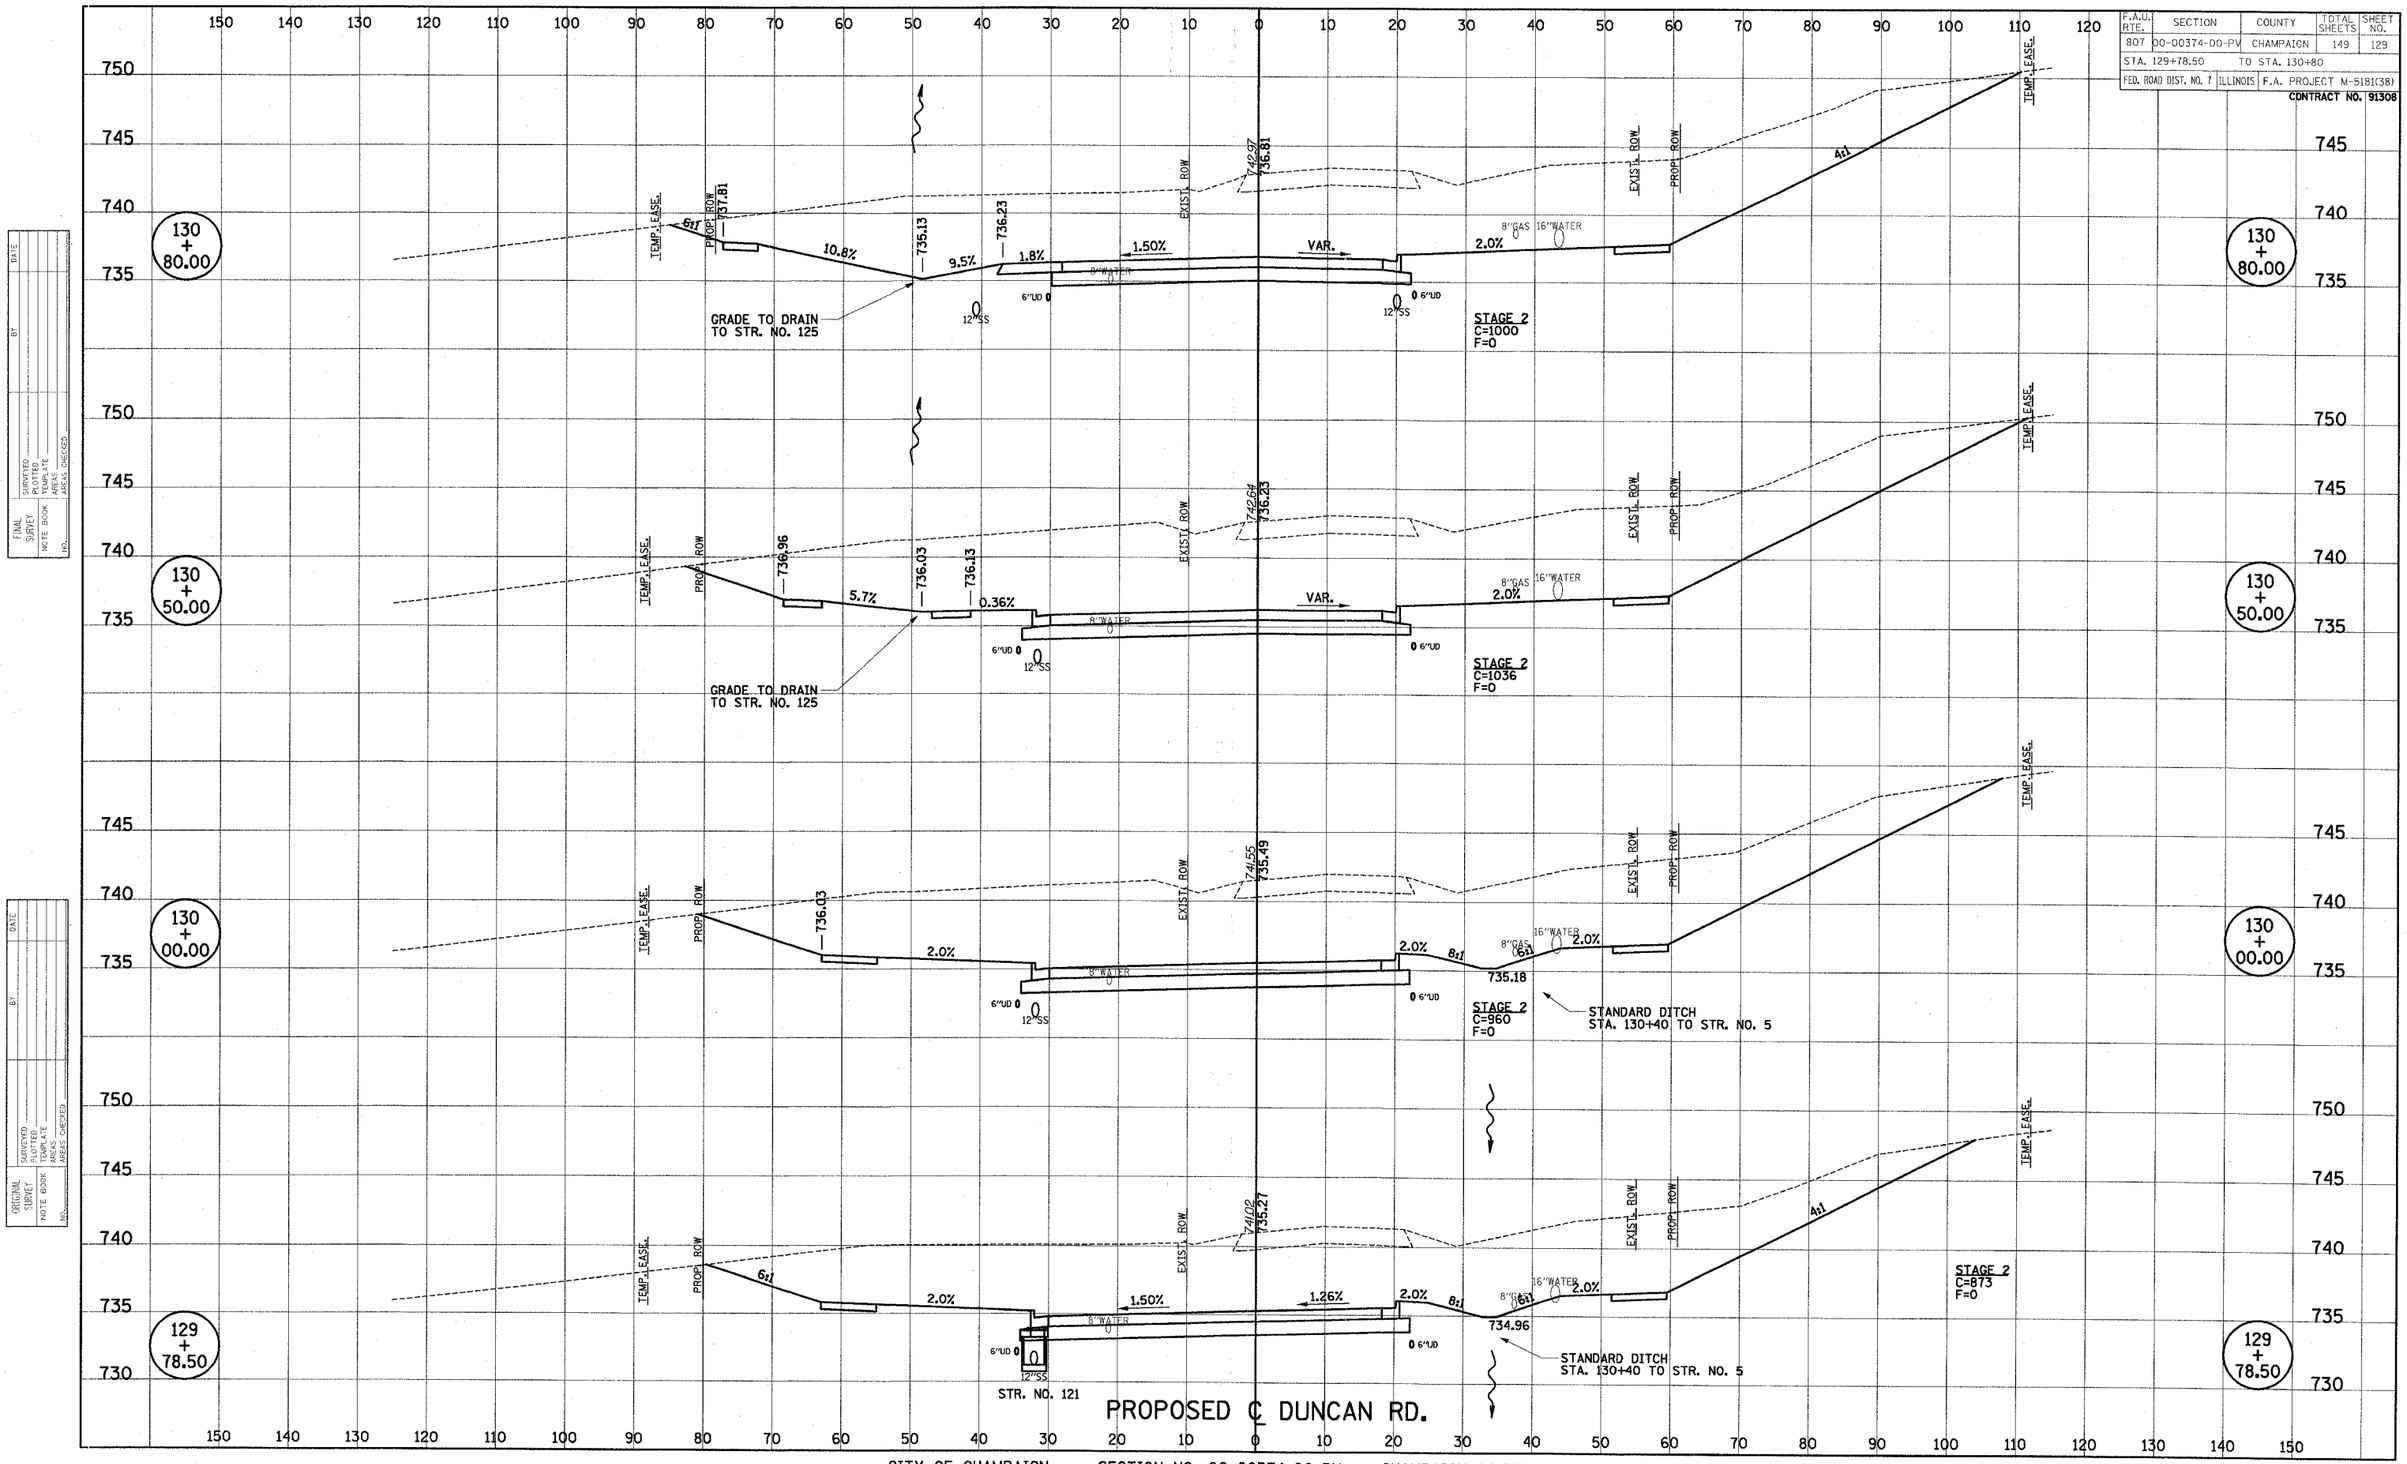

CITY OF CHAMPAIGN SECTION NO. 00-00374-00-PV CHAMPAIGN COUNTY

SHEET 129 OF 149 SHEETS C01330

P:\C01330\GEOPAK\2DFILES\XSSHTDUNCAN.DGN