F.A. RTE.	SECTION	COUNTY	TOTAL SHEETS	SHEET NO
C.H. 23	94-00087-00-BR	HANCOCK	43	30
STA. 303+50	TO STA. 305+00			
ROAD DIST.	ILLINOIS			

CONTRACT NO. : 93401

FINAL SURVEY — NOTE BOOK — NO. — BY — DATE
SURVEYED — PLOTTED — TEMPLATE — AREAS — AREAS CHECKED

ORIGINAL SURVEY — NOTE BOOK — NO. — BY — DATE
SURVEYED — PLOTTED — TEMPLATE — AREAS — AREAS CHECKED

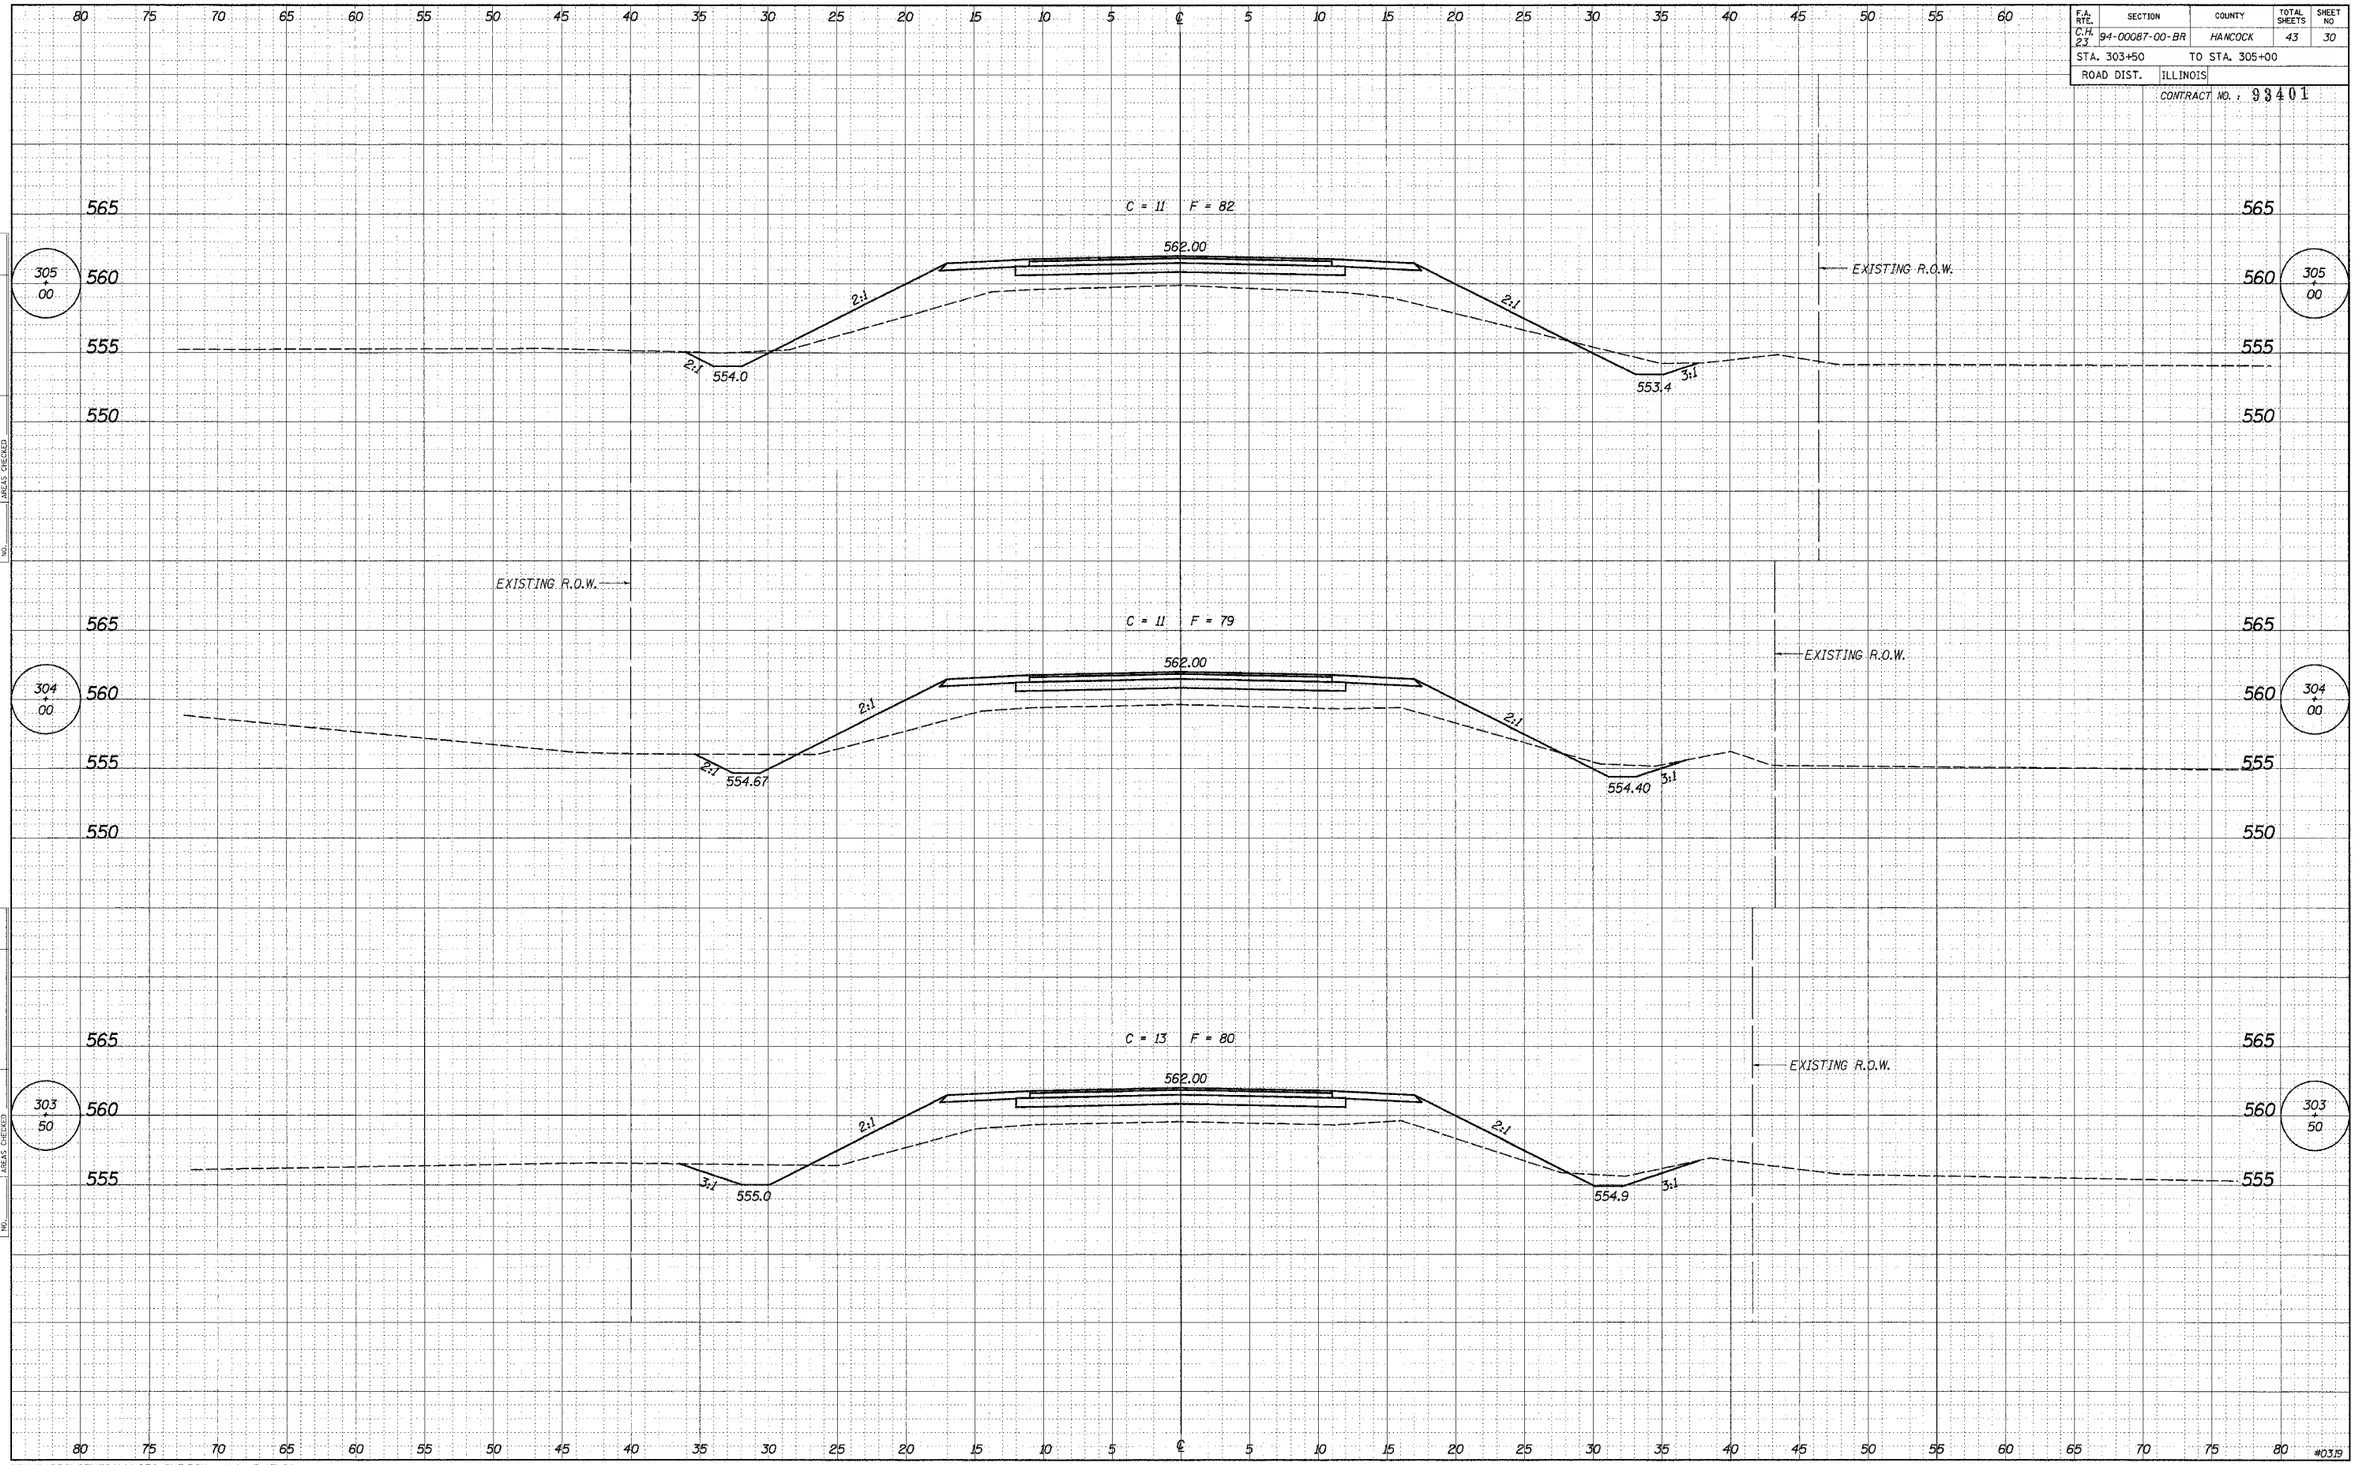

STANDARDS\GENERAL\XSEC_SHT.DGN 1:1 7-17-98