F.A. RTE.	SECTION	COUNTY	TOTAL SHEETS	SHEET NO
C.H. 23	94-00087-00-BR	HANCOCK	43	37
STA. 315+20		TO STA. 315+87		
ROAD DIST.	ILLINOIS			

CONTRACT NO. 93401

FINAL SURVEY — NOTE BOOK — NO. — SURVEYED — PLOTTED — TEMPLATE — AREAS — AREAS CHECKED — BY — DATE

ORIGINAL SURVEY — NOTE BOOK — NO. — SURVEYED — PLOTTED — TEMPLATE — AREAS — AREAS CHECKED — BY — DATE

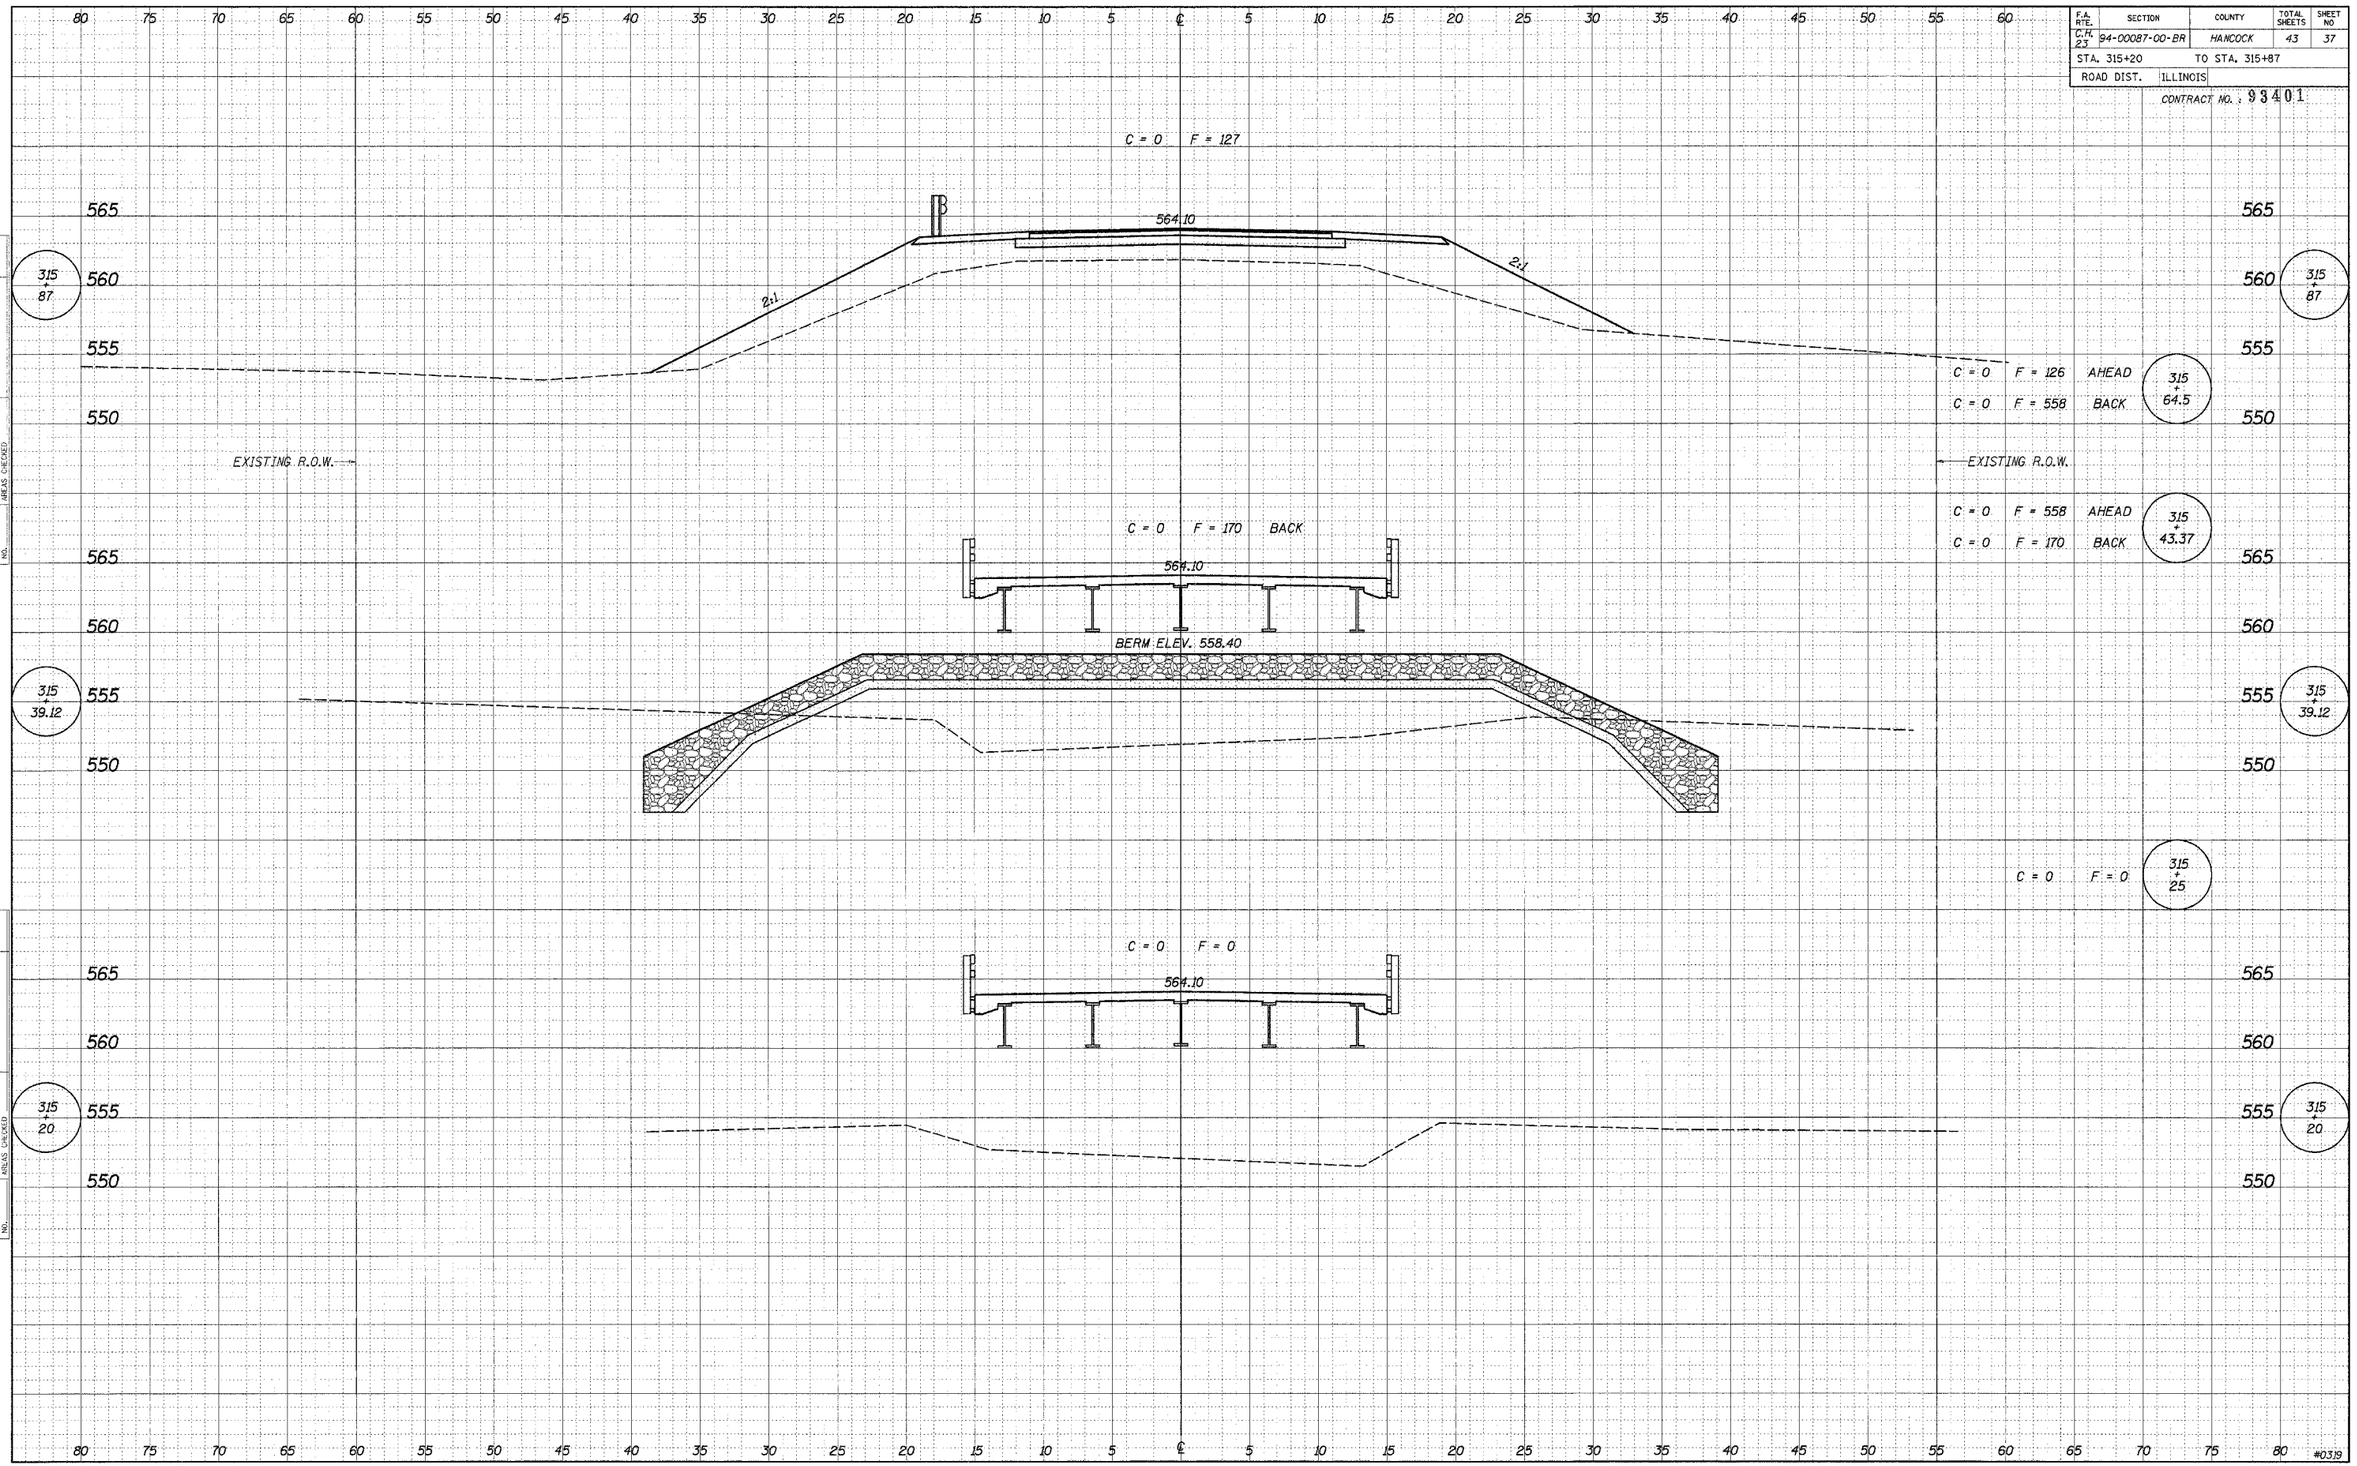

#0319

STANDARDS\GENERAL\XSEC_SHT.DGN 1:1 7-17-98