F.A. RTE.	SECTION	COUNTY	TOTAL SHEETS	SHEET NO.
*	**	SALINE	119	85
STA.		TO STA.		
FED. ROAD DIST. NO.	ILLINOIS	FED. AID PROJECT		

*SAHARA WOODS SFWA CONTRACT NO. 98834
**INTERNAL PARK ROADS - SFWA

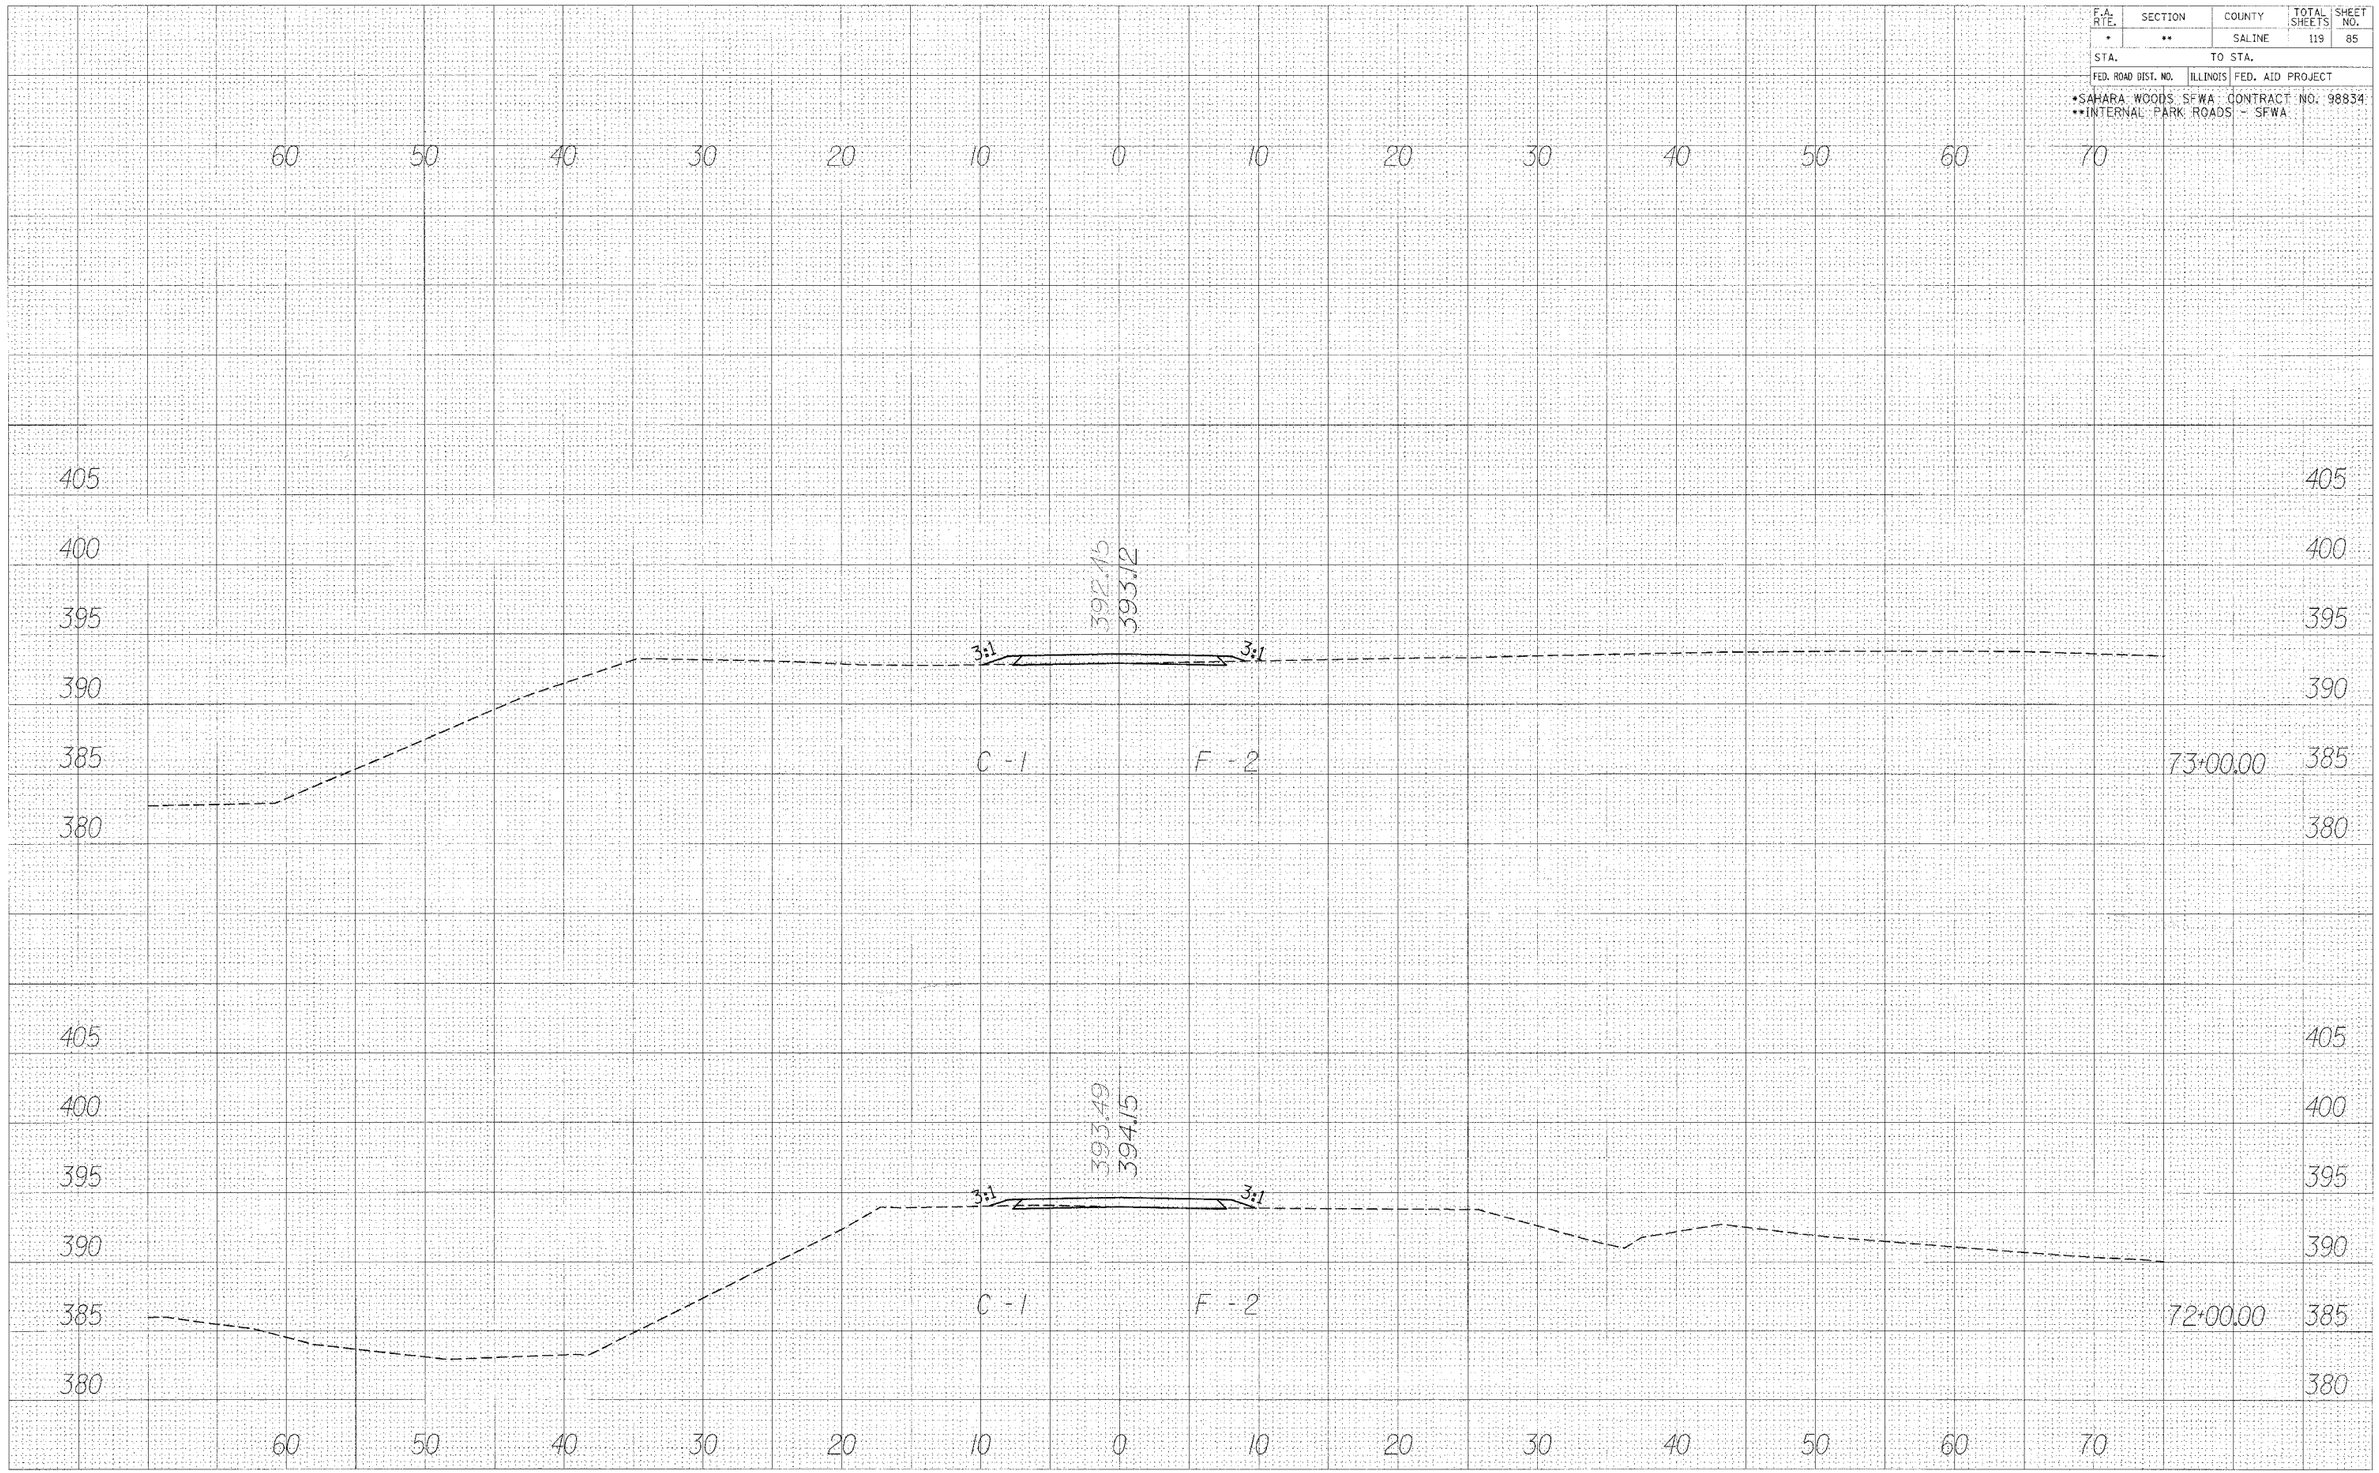

FINAL SURVEY		DATE
SURVEYED		
PLOTTED		
TEMPLATE		
AREAS		
AREAS CHECKED		
NOTE BOOK NO.	BY	

ORIGINAL SURVEY		DATE
SURVEYED		
PLOTTED		
TEMPLATE		
AREAS		
AREAS CHECKED		
NOTE BOOK NO.	BY	

CROSS SECTIONS - LAKE RD.