CONTRACT NO98834

F.A. RTE.	SECTION	COUNTY	TOTAL SHEETS	SHEET NO.
*	**	SALINE	119	92

STA. 513+00.00 TO STA. 514+31.06

FED. ROAD DIST. NO. ILLINOIS | FED. AID PROJECT

*SAHARA WOODS SFWA
**INTERNAL PARK ROADS - SFWA

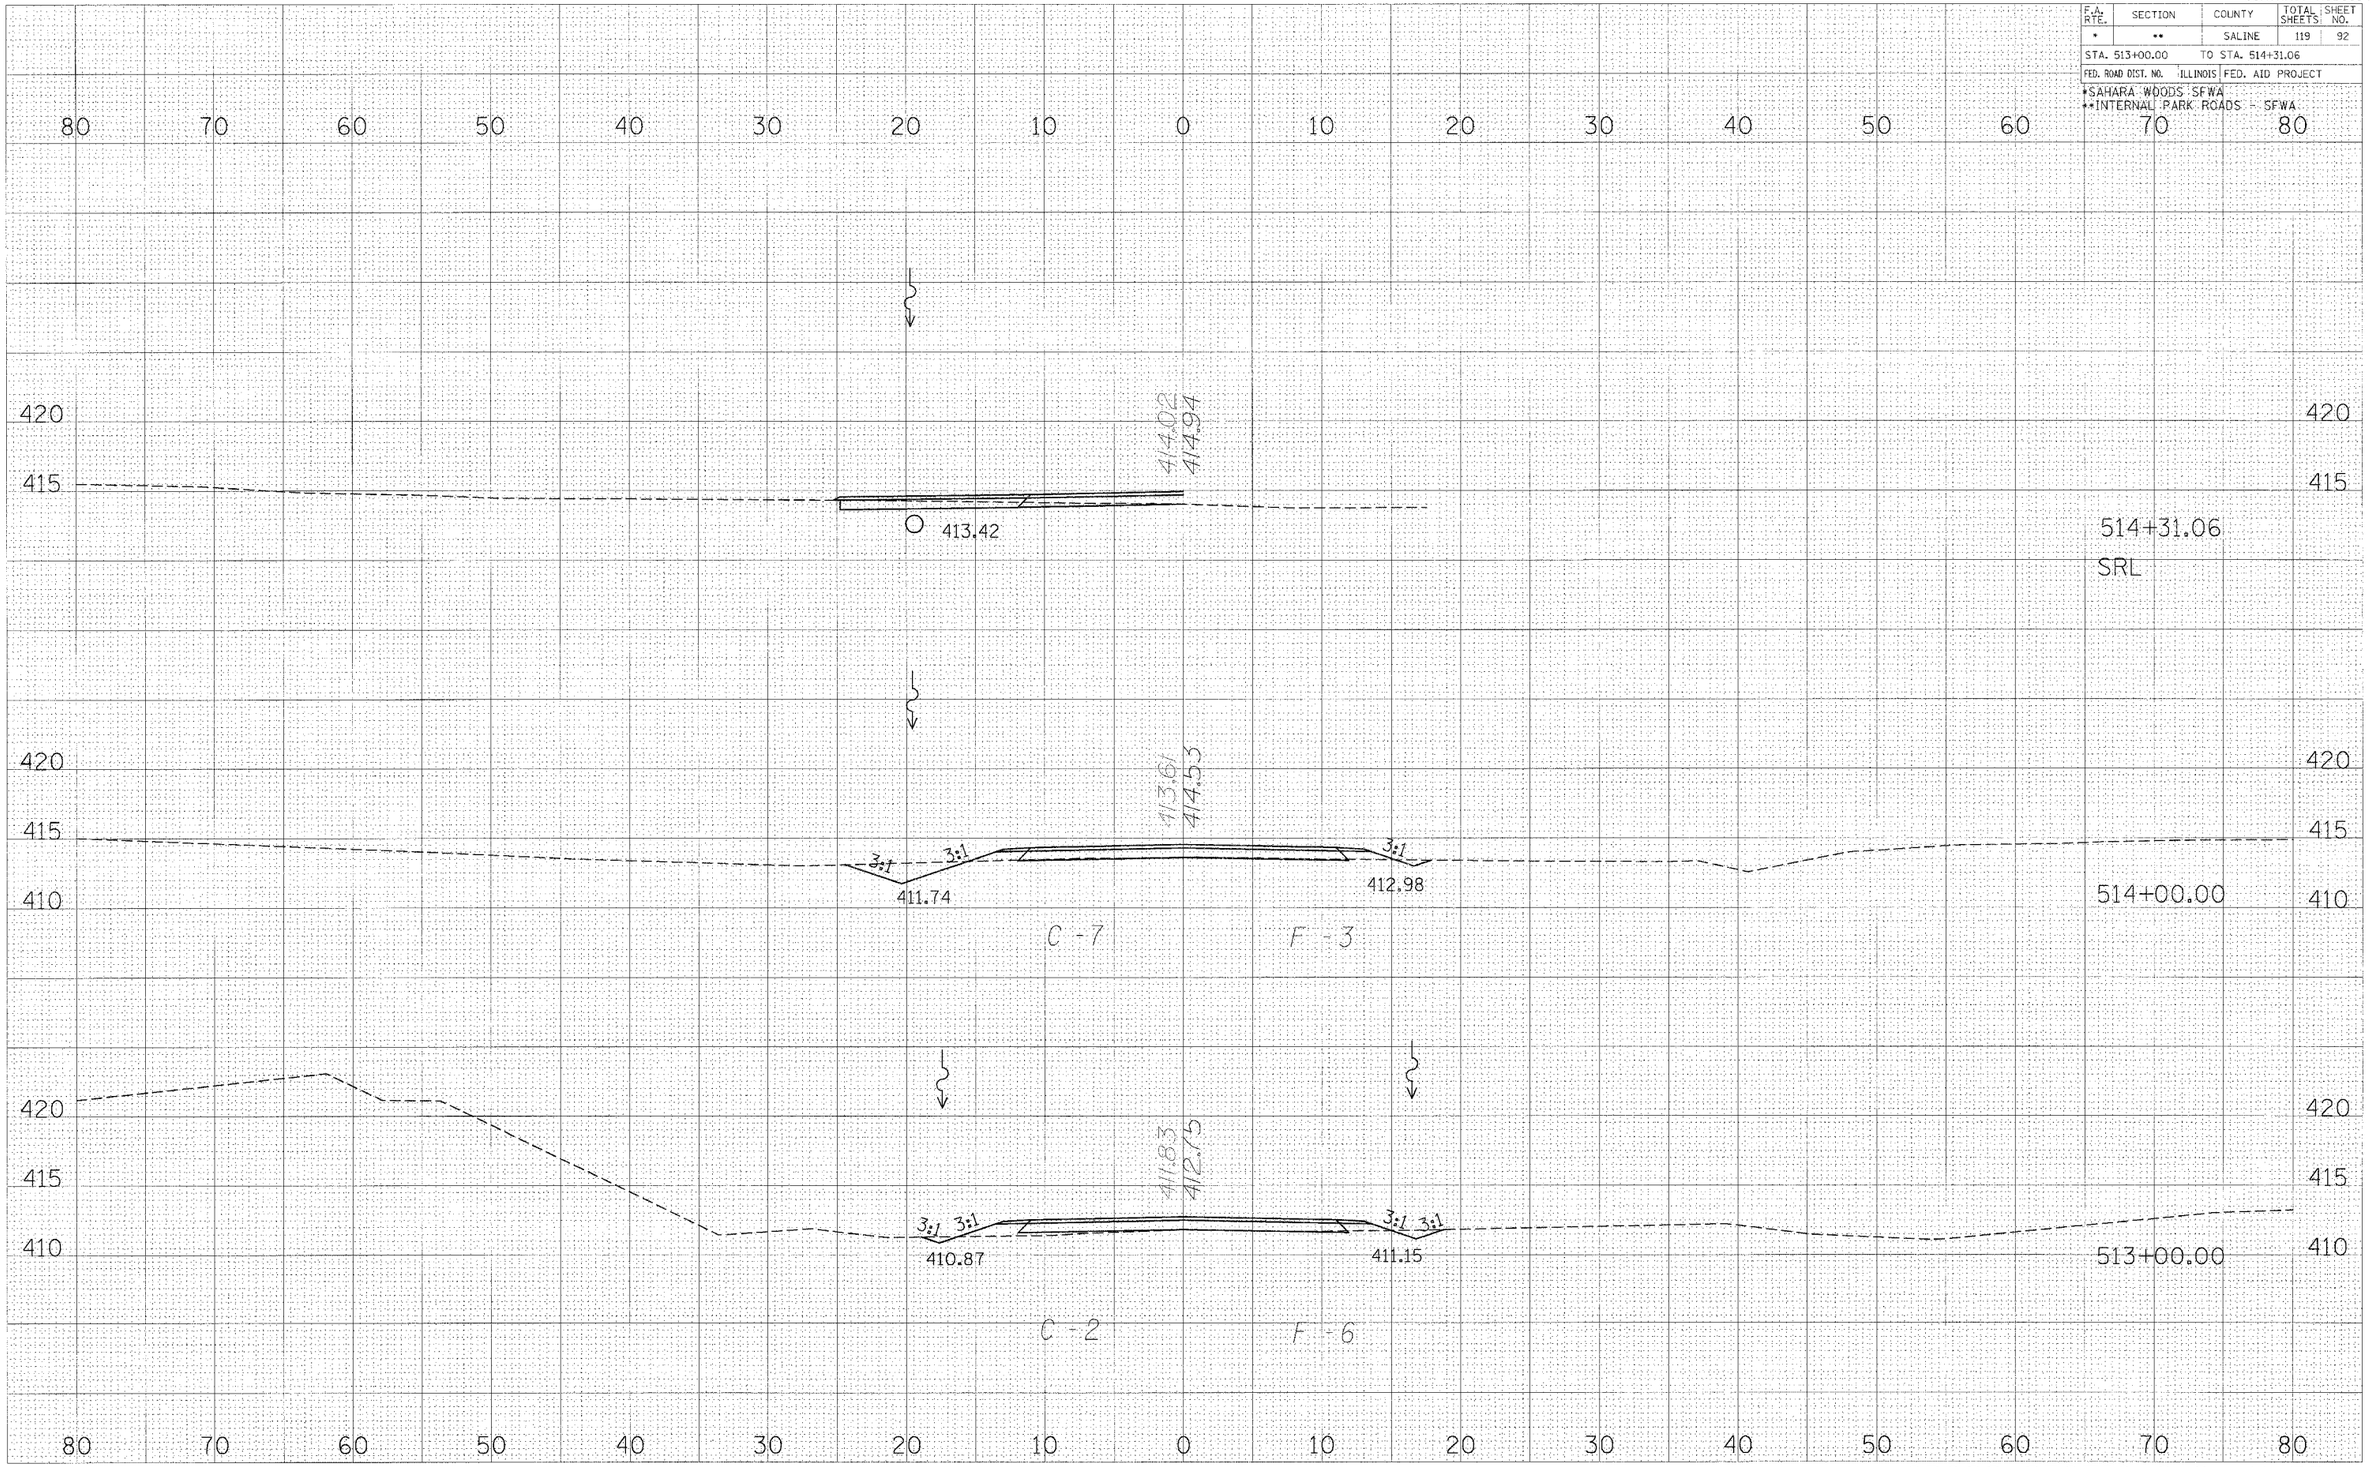

CROSS SECTIONS-SHAY RD.

ORIGINAL SURVEY — NOTT. BOOK — VOL. — SURVEYED — PLOTTED — TEMPLATE — AREAS — CHECKED — DATE

FINAL SURVEY — NOTT. BOOK — VOL. — SURVEYED — PLOTTED — TEMPLATE — AREAS — CHECKED — DATE

PLOT DATE = #DATE#
FILE NAME = #FILE#
USER NAME = #USER#
DGN FILE = #DGN#
REFERENCE = #REF#