CIVIL ENGINEERING CONSULTANTS
RWA
Regina Webster & Associates, Inc.
8619 W. Bryn Mawr Ave., Suite 602
Chicago, IL 60631-3551
773-283-2600 Fax: 773-283-2602
www.RWAengineers.com

ELECTRICAL SYMBOLS LEGEND

- EXISTING LIGHTING UNIT: EXISTING 14.5 m M.H., 4.5 m M.A. 400W HPS M-C-III LUMINAIRE BREAKAWAY TRANSFORMER BASE
- EXISTING COMBINATION SIGNAL/LIGHTING UNIT 14.5m M.H. 4.5m MAST ARM, 400W HPS M-C-III LUMINAIRE
- COMBINATION SIGNAL/LIGHTING UNIT 14.5m M.H. 4.5m MAST ARM, 400W HPS M-C-III LUMINAIRE
- EXISTING ISTHA 400W HPS LUMINAIRE AND FOUNDATION, SINGLE ARM GROUND MOUNT
- EXISTING AERIAL CABLE, 3-1/C #2 ALUMINUM WITH MESSENGER WIRE
- EXISTING UNIT DUCT 3-1/C #4 WITH 1/C #6 GROUND IN 30mm DIA. POLYETHYLENE
- UNIT DUCT 3-1/C #4 WITH 1/C #6 GROUND IN 30mm DIA. POLYETHYLENE
- GROUND ROD
- EXISTING RIGID GALVANIZED STEEL CONDUIT

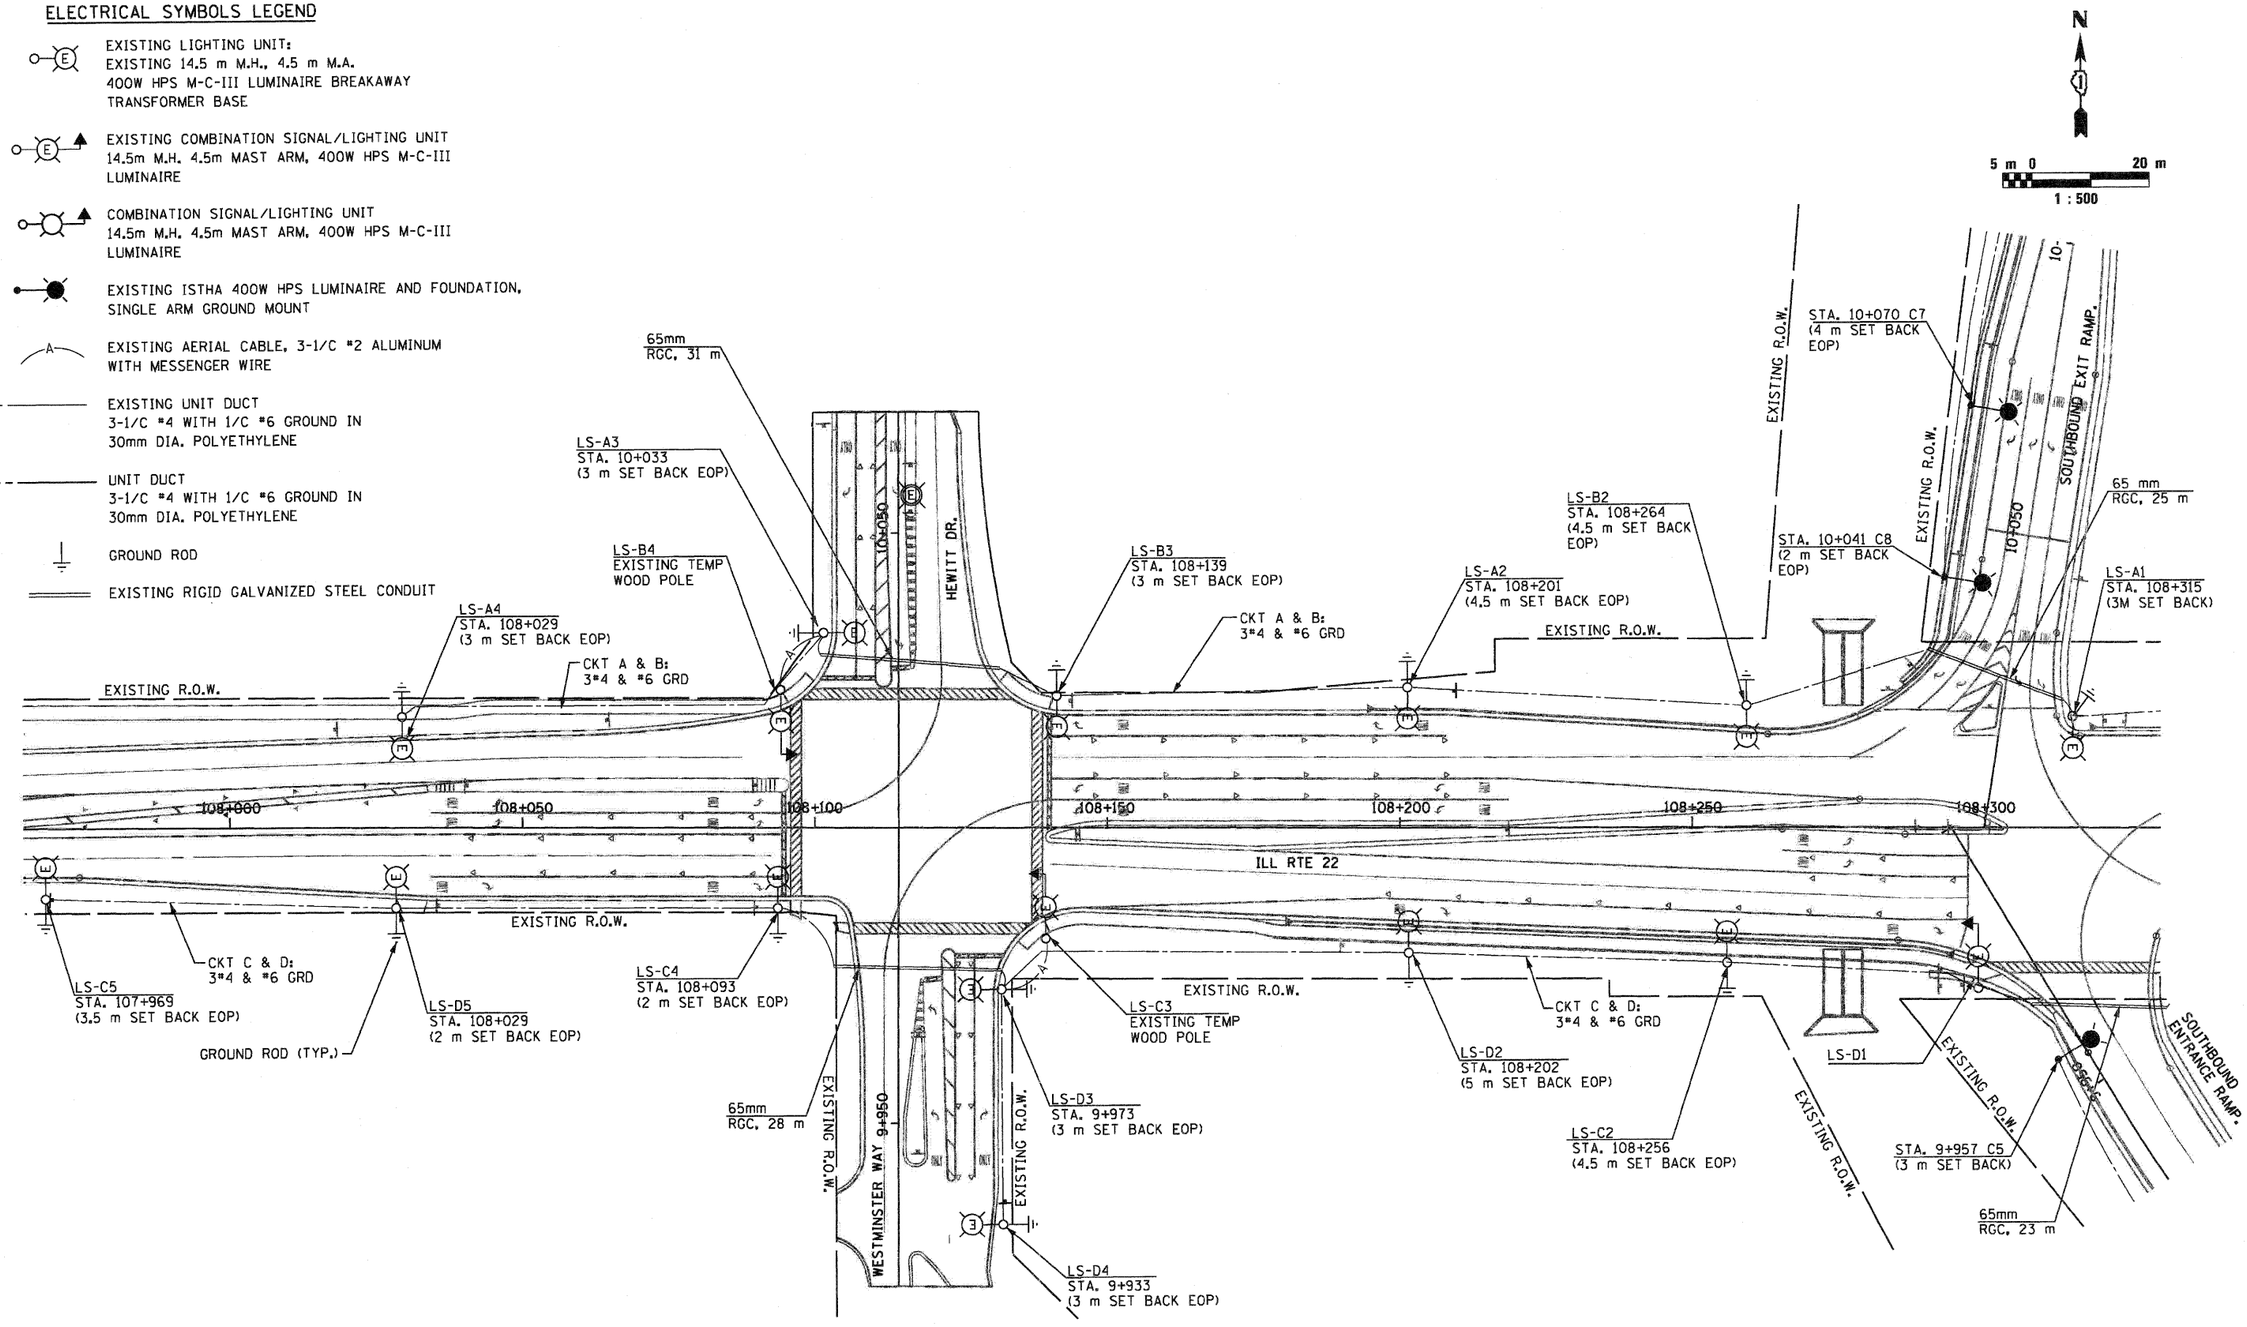

FILE NAME = k:\projects\11020\designcad\sheet files\i122rwaLGTex01.dgn	USER NAME = $USER$	DESIGNED -	JDH	REVISED -	
		DRAWN -	JDH	REVISED -	
	PLOT SCALE = $SCALE$	CHECKED -	DW	REVISED -	
	PLOT DATE = 4/13/2011	DATE -		REVISED -	

STATE OF ILLINOIS
DEPARTMENT OF TRANSPORTATION

IL ROUTE 22 (HALF DAY RD) AT WESTMINSTER WAY / HEWITT RD
EXISTING LIGHTING PLAN

SCALE: 1:500 | SHEET NO. 1 OF 2 SHEETS | STA. | TO STA.

F.A. RTE.	SECTION	COUNTY	TOTAL SHEETS	SHEET NO.
337		LAKE	18	15
		CONTRACT NO. 60L19		
		ILLINOIS FED. AID PROJECT		