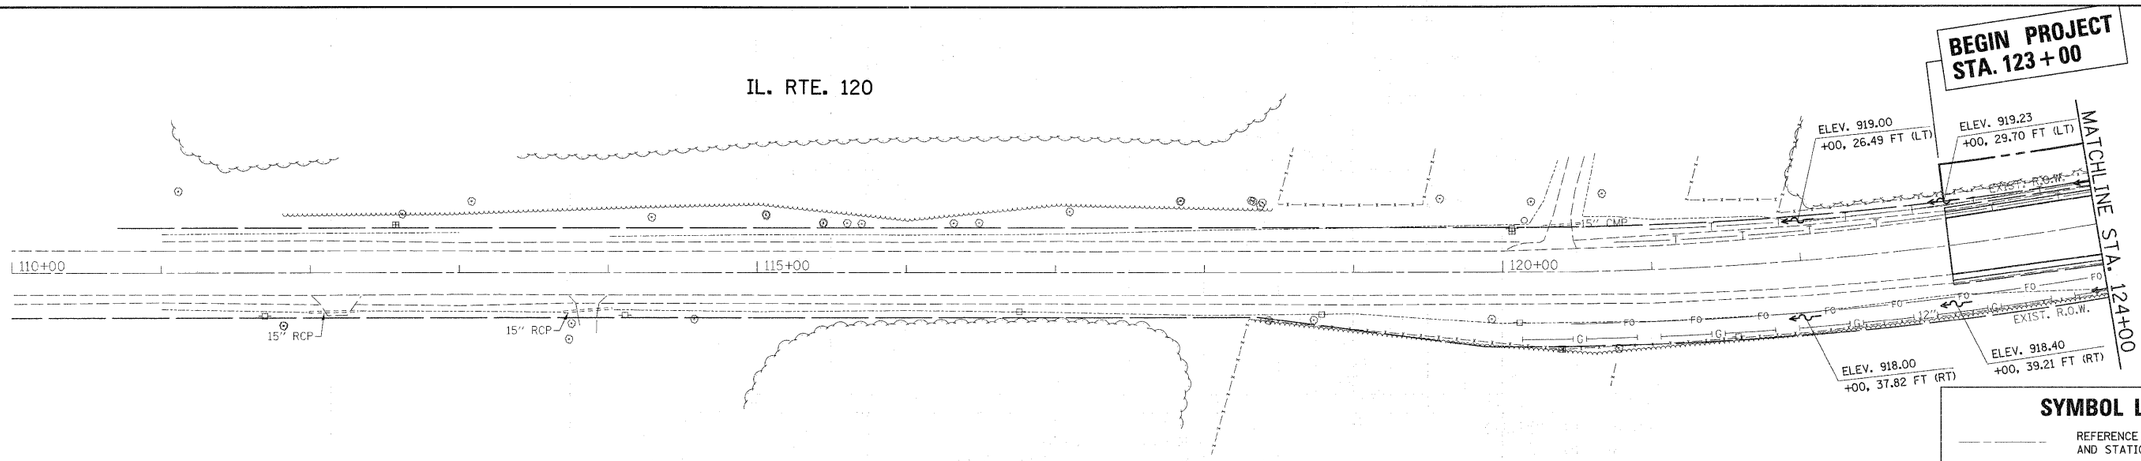

SYMBOL LEGEND

- REFERENCE LINE / CENTERLINE AND STATIONING
- RIGHT OF WAY LINE
- DRAINAGE DIVDE (HYDROLOGIC ATLAS)
- INTERPRETED DRAINAGE AREA TO OUTLET/SUB-DIVIDE
- DITCH
- OUTLET
- OVERFLOW
- CULVERT SIZE-TYPE
- SUMMIT
- SWALE

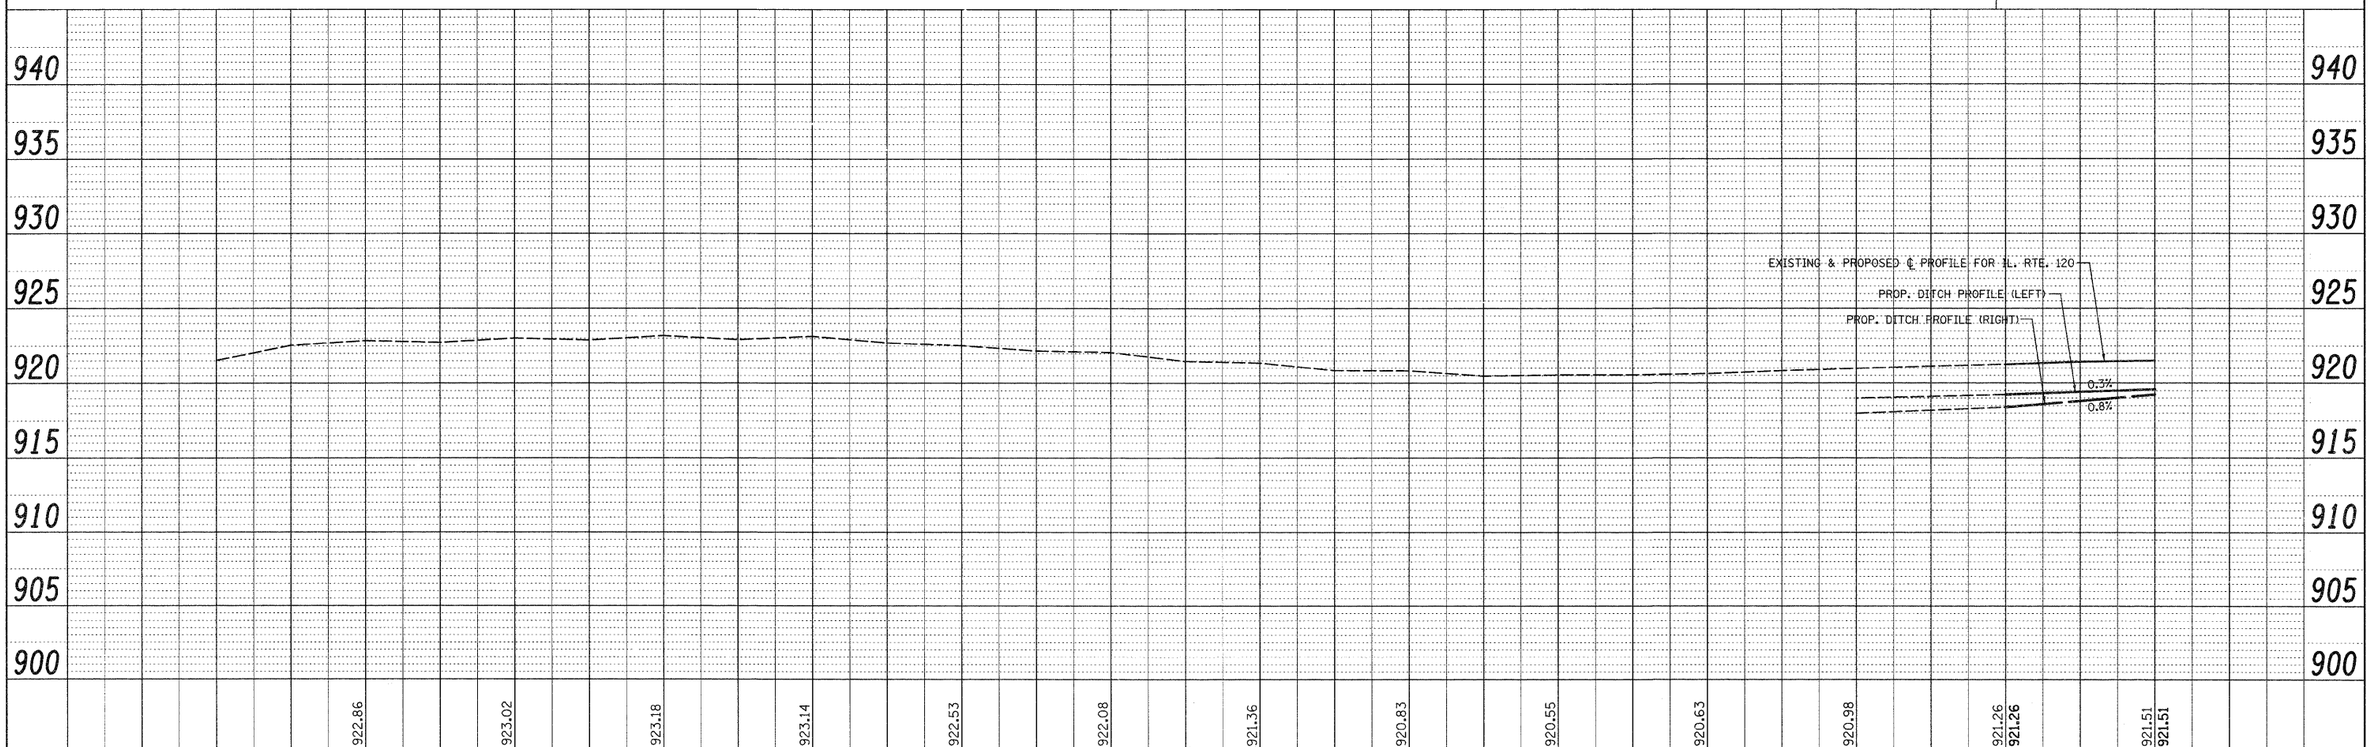

FILE NAME = P113707-sht-drain.dgn	USER NAME = bauerdl	DESIGNED -	REVISED -
		DRAWN -	REVISED -
	PLOT SCALE = 50.0000 ' / in.	CHECKED -	REVISED -
	PLOT DATE = 9/16/2011	DATE -	REVISED -

STATE OF ILLINOIS
DEPARTMENT OF TRANSPORTATION

EXISTING AND PROPOSED DRAINAGE PLAN
IL. ROUTE 120 FLEMING RD.

SCALE: 1"=50' | SHEET NO. OF SHEETS | STA. 123+00 TO STA. 124+00

F.A.P. RTE.	SECTION	COUNTY	TOTAL SHEETS	SHEET NO.
333	15-N-6	MCHENRY	67	29
		CONTRACT NO. 60L27		
FED. ROAD DIST. NO.	ILLINOIS	FED. AID PROJECT		

PLAN — DATE | BY | SURVEYED | PLOTTED | R.O.W. CHECKED | CADD FILE NAME | NOTE BOOK | NO.

F.O. FILE — DATE | BY | SURVEYED | PLOTTED | GRADES CHECKED | CADD FILE NAME | NOTE BOOK | STRUCTURE NO'S/ATN'S CHKD | NO.