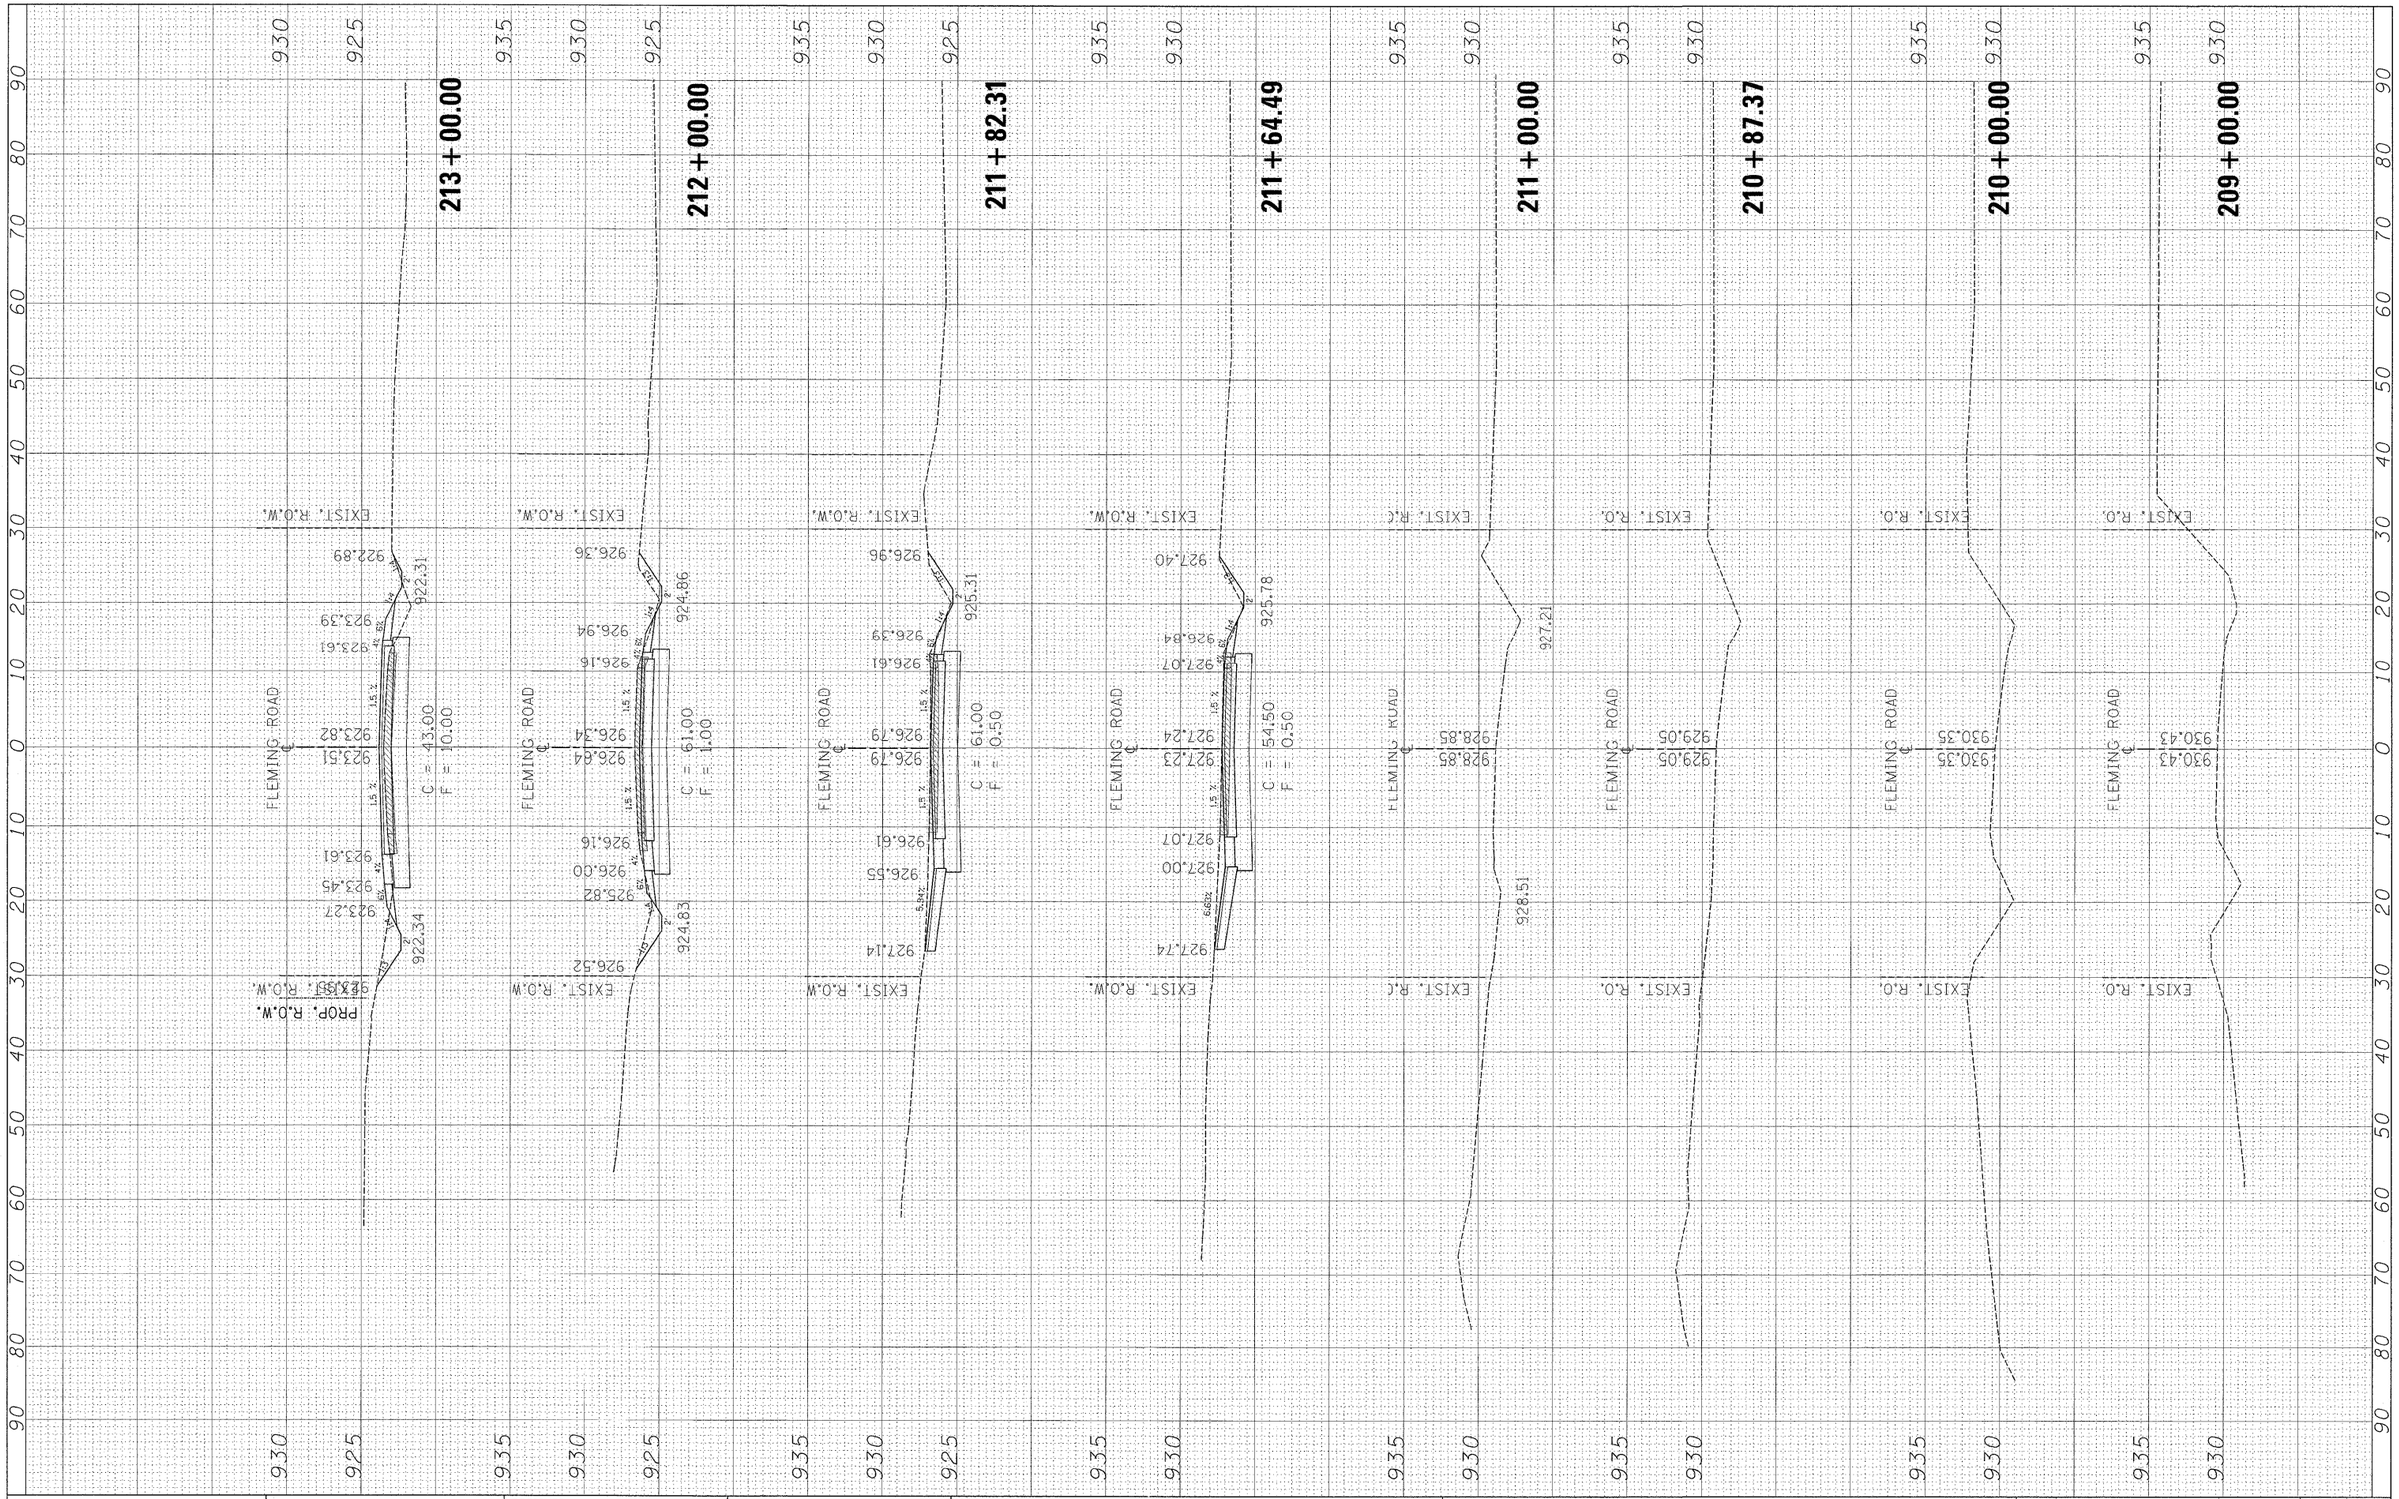

FINAL SURVEY		BY	DATE
NOTE BOOK NO.	SURVEYED		
	PLOTTED		
	TEMPLATE		
	AREAS		
	AREAS CHECKED		

ORIGINAL SURVEY		BY	DATE
NOTE BOOK NO.	SURVEYED		
	PLOTTED		
	TEMPLATE		
	AREAS		
	AREAS CHECKED		

FILE NAME = c:\pw_work\pwidot\galbanjr\d0107003\P113707-sht xssht-fleming-Design.dgn	USER NAME = galbanjr	DESIGNED -	REVISED -
		DRAWN -	REVISED -
	PLOT SCALE = 10.0000 ' / in.	CHECKED -	REVISED -
	PLOT DATE = 10/1/2011	DATE -	REVISED -

STATE OF ILLINOIS
DEPARTMENT OF TRANSPORTATION

ILLINOIS ROUTE 120 AT FLEMING RD.
CROSS SECTIONS

SCALE: | SHEET NO. OF SHEETS | STA. 209+00.00 TO STA. 213+00.00

F.A.P RTE.	SECTION	COUNTY	TOTAL SHEETS	SHEET NO.
333	15-N-6	McHENRY	67	60
		CONTRACT NO. 60L27		
FED. ROAD DIST. NO.	ILLINOIS	FED. AID PROJECT		