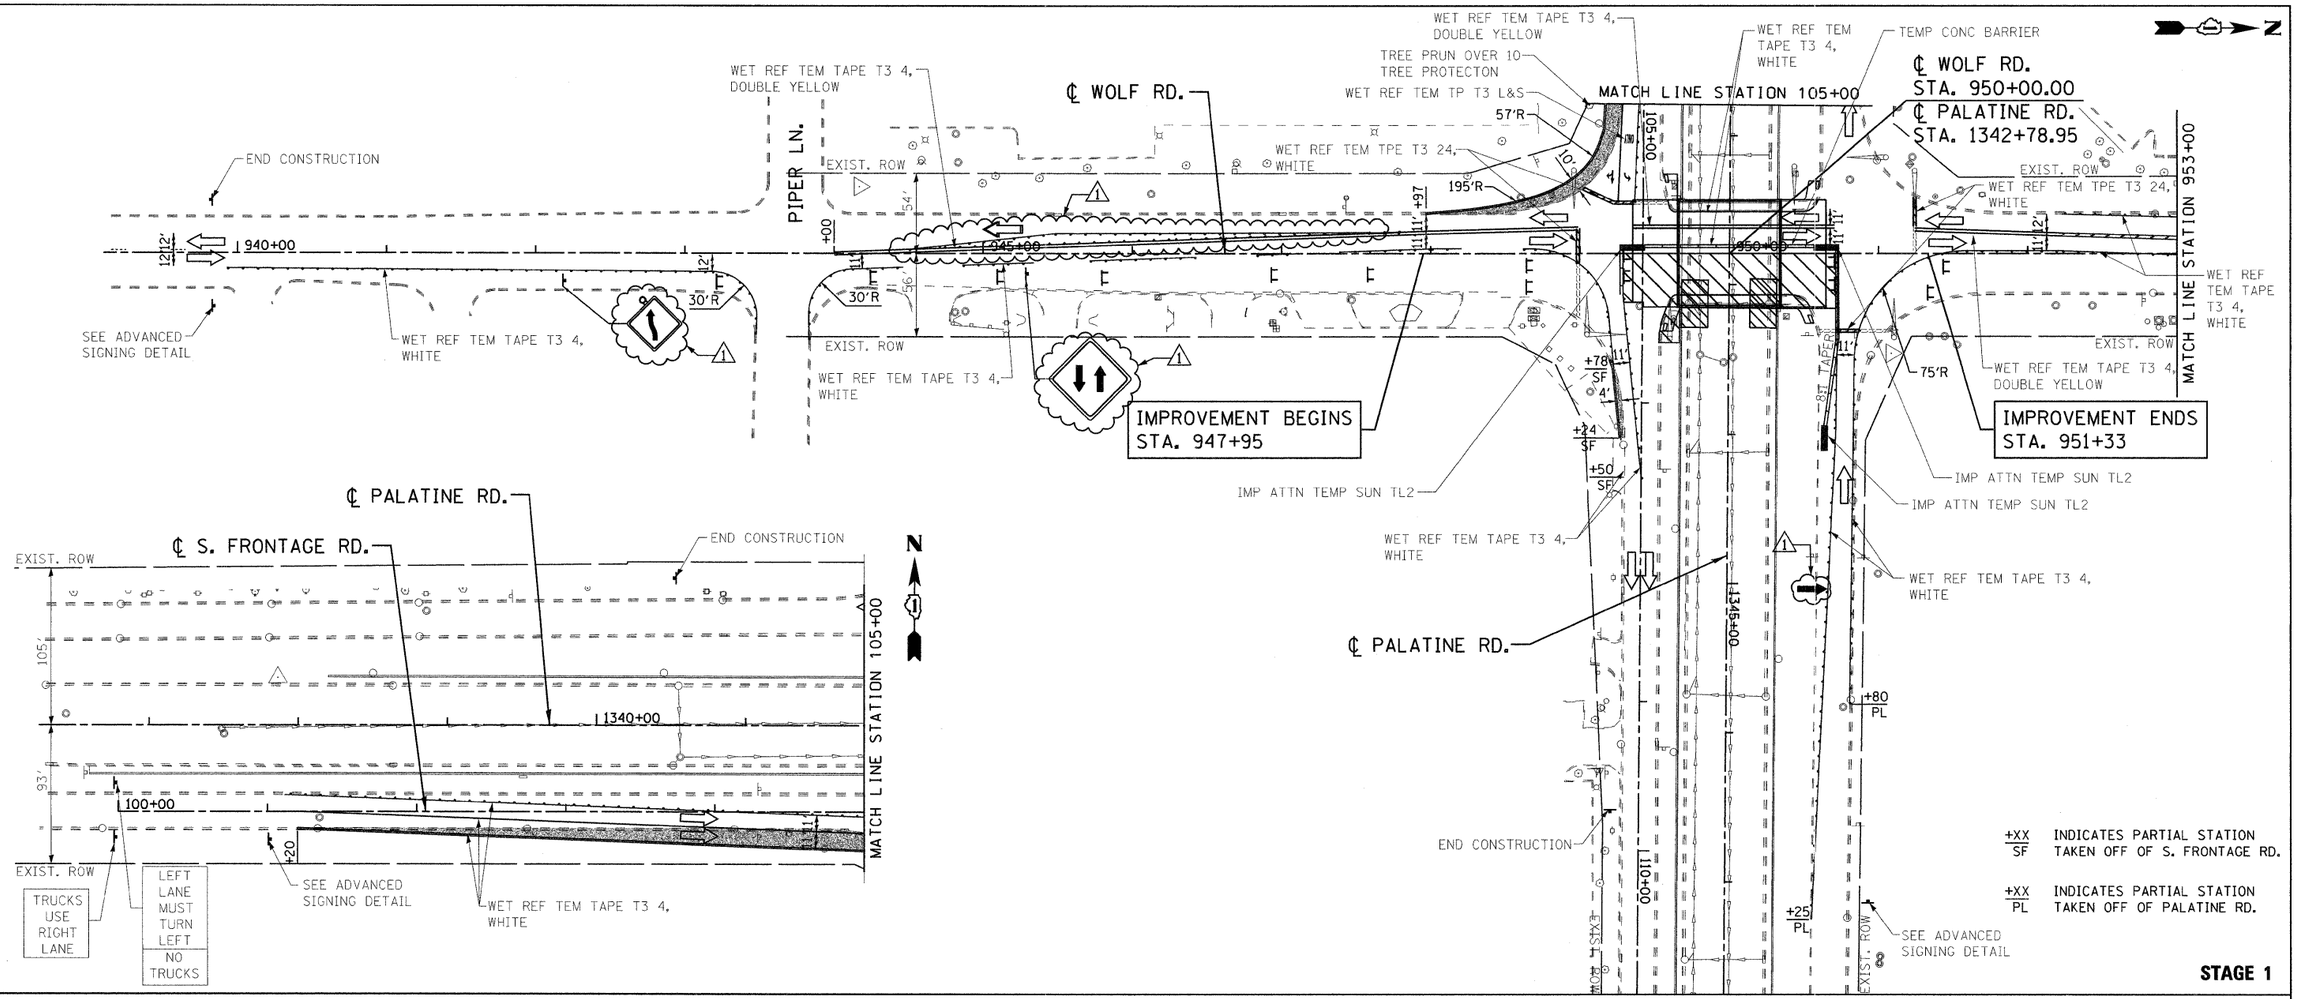

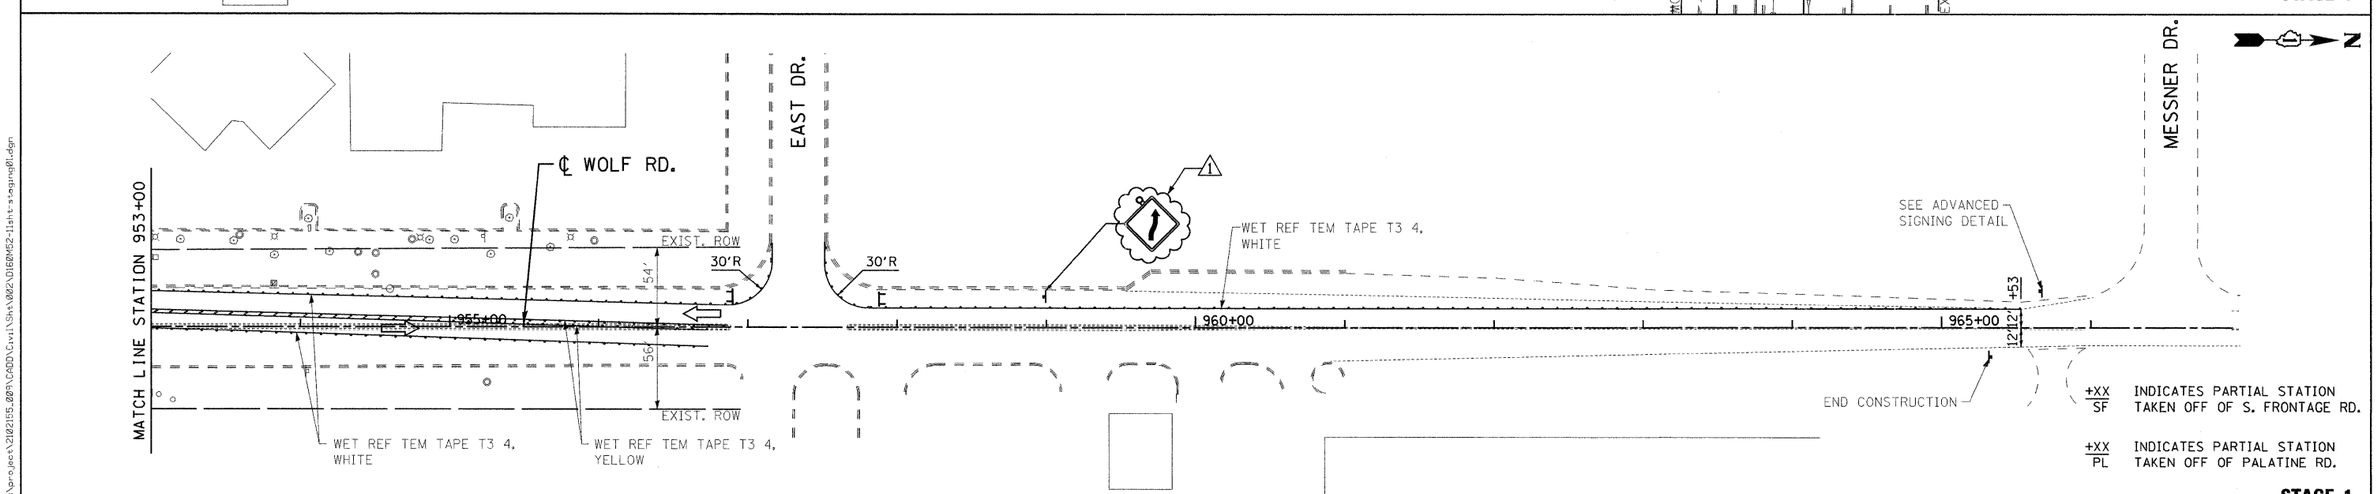

FILE NAME = G:\project\2102155.009\CADD\Civil\Sht\002\D160M52-1lsht-staging01.dgn

ENTRAN	USER NAME = dpieniazek	DESIGNED - DLP	REVISED 1 ADDEN 1 - 1/11/12	STATE OF ILLINOIS DEPARTMENT OF TRANSPORTATION	WOLF ROAD OVER PALATINE ROAD MAINTENANCE OF TRAFFIC - STAGE 1	F.A.U. RTE.	SECTION	COUNTY	TOTAL SHEETS	SHEET NO.
		DRAWN - ENTRAN	REVISED -			2692	1415B-1	COOK	72	15
	PLOT SCALE = 50.00 ' / IN.	CHECKED - TMH	REVISED -					CONTRACT NO. 60M52		
	PLOT DATE = 1/11/2012	DATE - 10/28/11	REVISED -		SCALE: 50.00 ' / IN. SHEET NO. OF SHEETS STA. TO STA.	FED. ROAD DIST. NO. 1	ILLINOIS	FED. AID PROJECT		