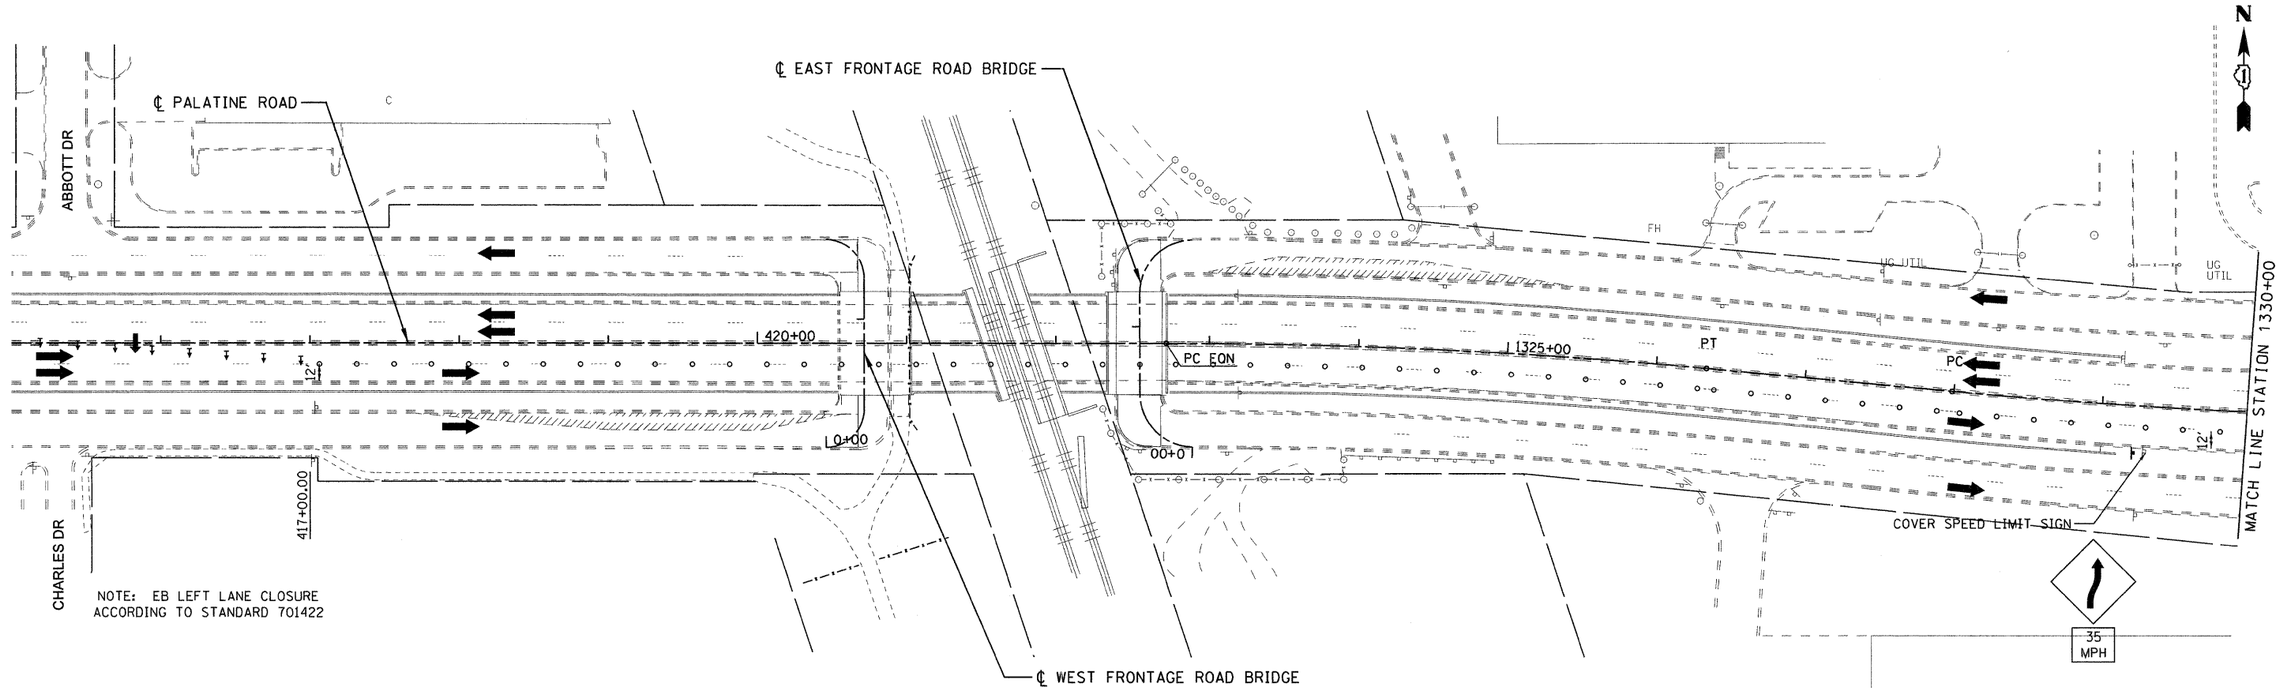

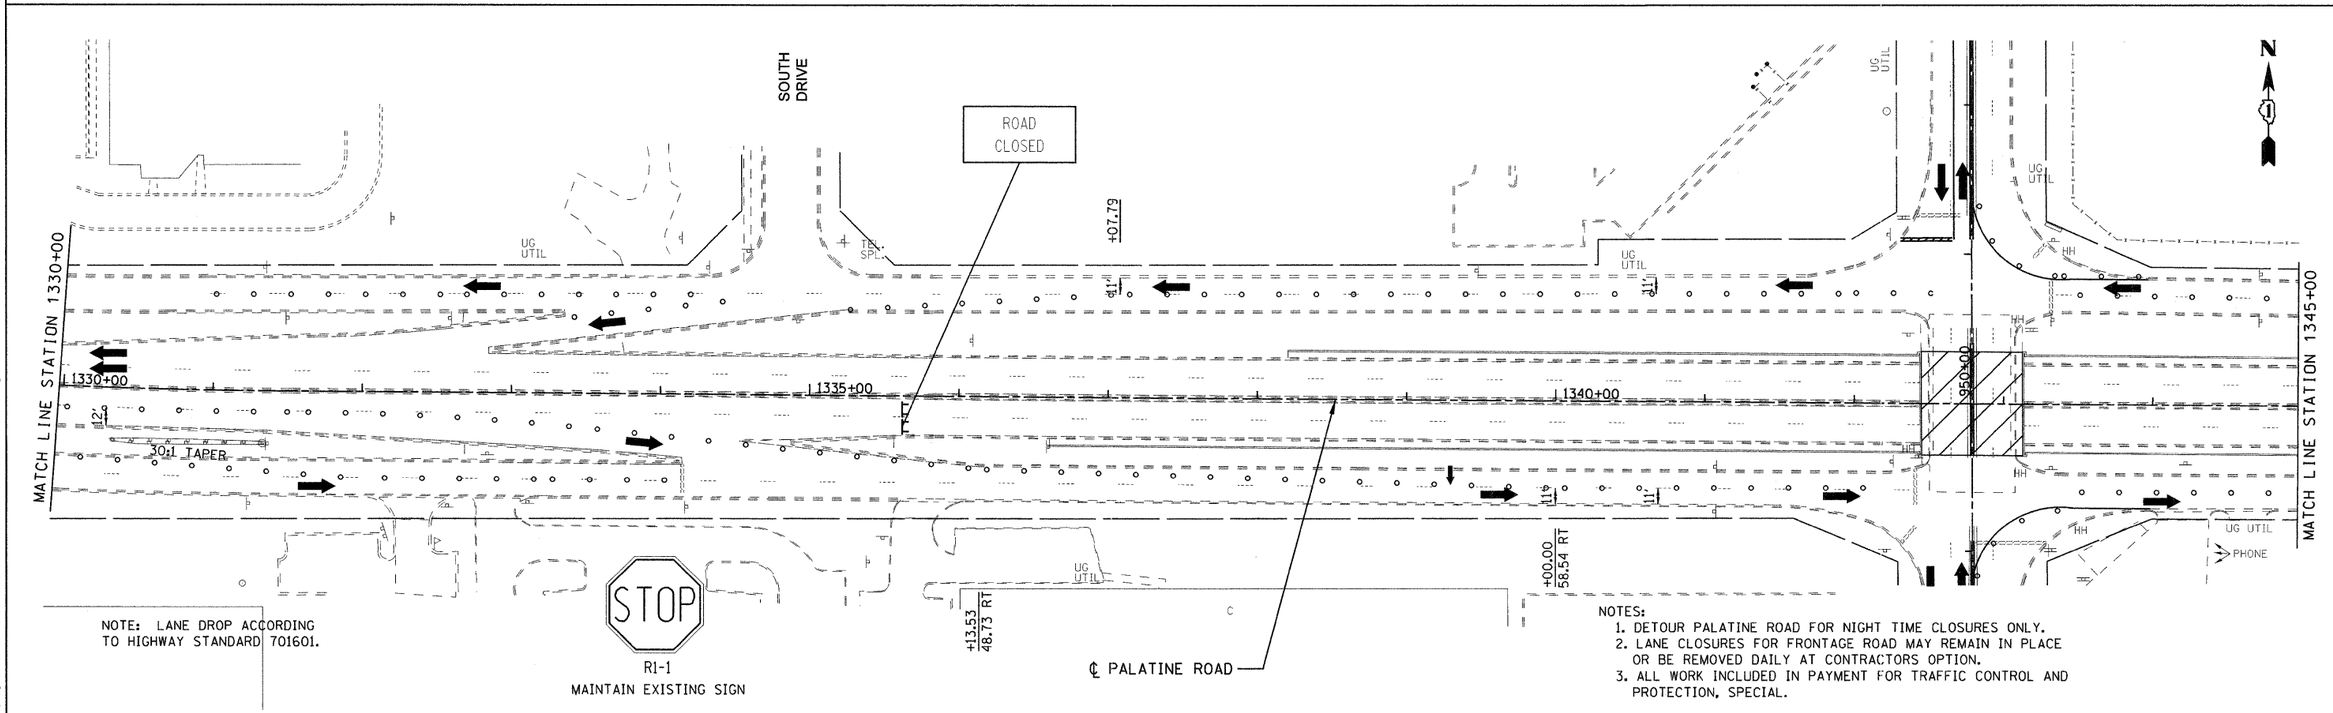

NOTES:
1. DETOUR PALATINE ROAD FOR NIGHT TIME CLOSURES ONLY.
2. LANE CLOSURES FOR FRONTAGE ROAD MAY REMAIN IN PLACE OR BE REMOVED DAILY AT CONTRACTORS OPTION.
3. ALL WORK INCLUDED IN PAYMENT FOR TRAFFIC CONTROL AND PROTECTION, SPECIAL.

FILE NAME = G:\projects\2012155.009\CADD\Civil\Sht\W2V19-PALATINE-MOT-01A.dgn

ENTRAN	USER NAME = dpieniazek	DESIGNED - DLP	REVISED 1 - ADDEN 1 - 1/11/12	STATE OF ILLINOIS DEPARTMENT OF TRANSPORTATION	WOLF ROAD OVER PALATINE ROAD MAINTENANCE OF TRAFFIC – FULL CLOSURE DETOUR OF PALATINE RD
		DRAWN - ENTRAN	REVISED -		
	PLOT SCALE = 50.000 ' / IN.	CHECKED - TMH	REVISED -		
	PLOT DATE = 1/11/2012	DATE - 10/28/11	REVISED -		SCALE: 50.000 ' / IN. SHEET NO. OF SHEETS STA. TO STA.

F.A.U. RTE.	SECTION	COUNTY	TOTAL SHEETS	SHEET NO.
2692	1415B-1	COOK	72	18A
		CONTRACT NO. 60M52		
FED. ROAD DIST. NO. 1	ILLINOIS	FED. AID PROJECT		