F.A.U. RTE.	SECTION	COUNTY	TOTAL SHEETS	SHEET NO.
2845	0505-1-DL	COOK	18	8
STA.		TO STA.		
FED. ROAD DIST. NO. 7	ILLINOIS	FED. AID PROJECT		

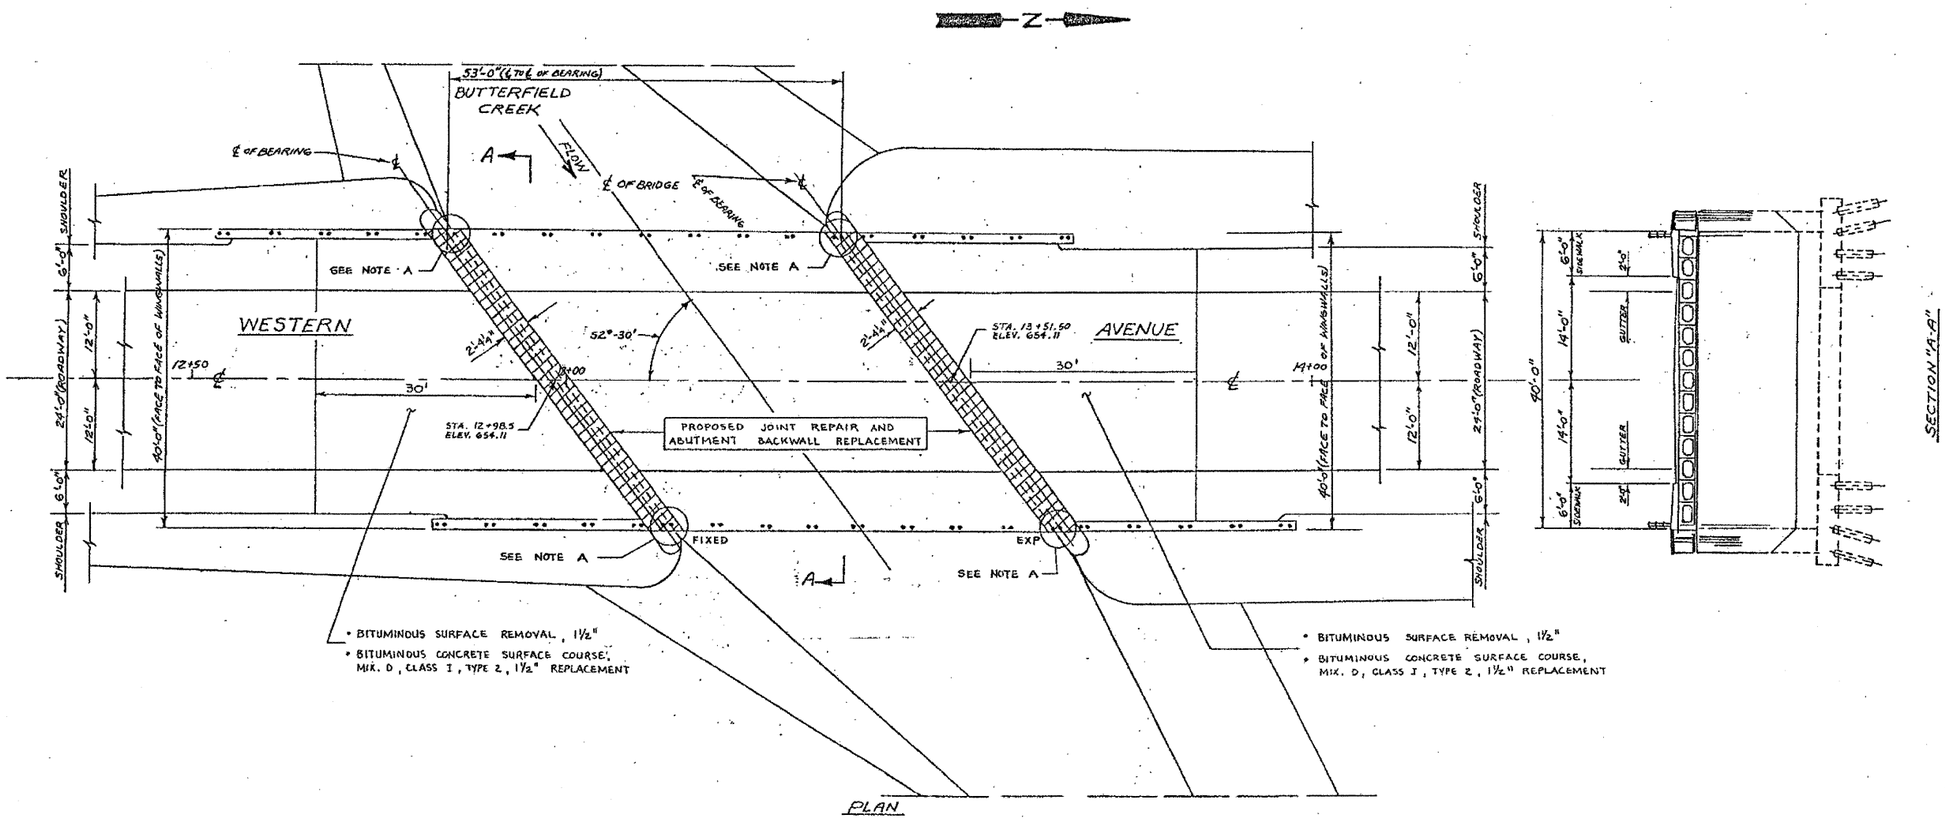

PLAN

SECTION "A-A"

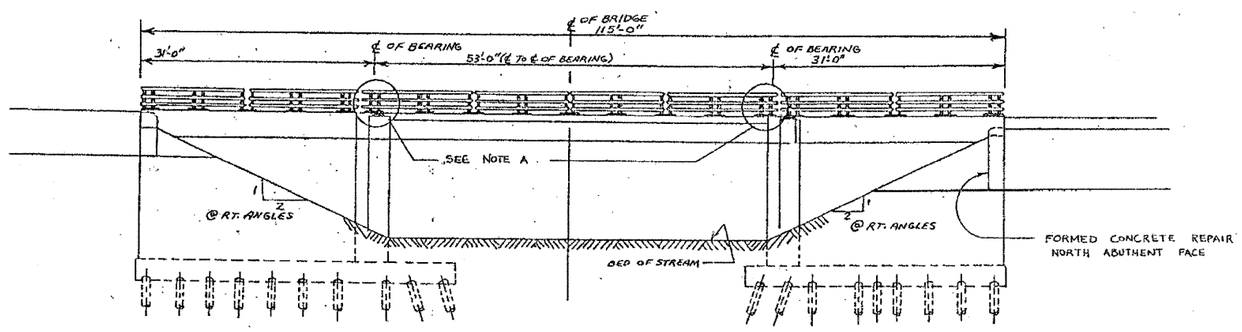

EAST ELEVATION

NOTE A: EXISTING RAIL TO BE REMOVED TEMPORARILY AND ANCHOR BOLTS SALVAGED IN NEW BONDED PREFORMED JOINT SYSTEM CONSTRUCTION.

REVISIONS	
NAME	DATE

ILLINOIS DEPARTMENT OF TRANSPORTATION

GENERAL PLAN & ELEVATION
WESTERN AVE.

SCALE: VERT. HORIZ.

DRAWN BY

DATE

CHECKED BY

APEX CONSULTING ENGINEERS, LLC
111 E. Wacker Drive, Suite 520
Chicago, IL 60601
Phone (312) 977-0660 Fax (312) 977-0661

USER NAME =	DESIGNED -	REVISED
	CHECKED -	REVISED
PLOT SCALE =	DRAWN -	REVISED
PLOT DATE = 10/27/2011	CHECKED -	REVISED

STATE OF ILLINOIS
DEPARTMENT OF TRANSPORTATION

EXISTING BRIDGE PLANS (1 OF 6)
S.N. 016-0772
SHEET NO. S29 OF S34 SHEETS

F.A.U. RTE.	SECTION	COUNTY	TOTAL SHEETS	SHEET NO.
2845	0505-B	COOK	52	39
		CONTRACT NO. 60M78		
	ILLINOIS	FED. AID PROJECT		