F.A.U. RTE.	SECTION	COUNTY	SHEETS	NO.
2845	0505 I-DL	COOK	18	6
STA.		TO STA		
FED. ROAD DIST. NO.	ILLINOIS	FED. AID PROJECT		

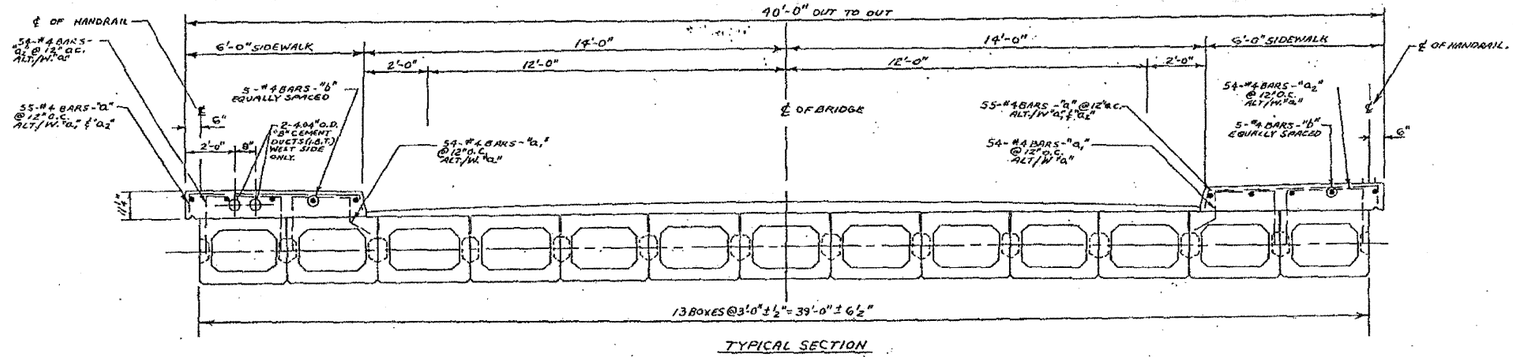

TYPICAL SECTION

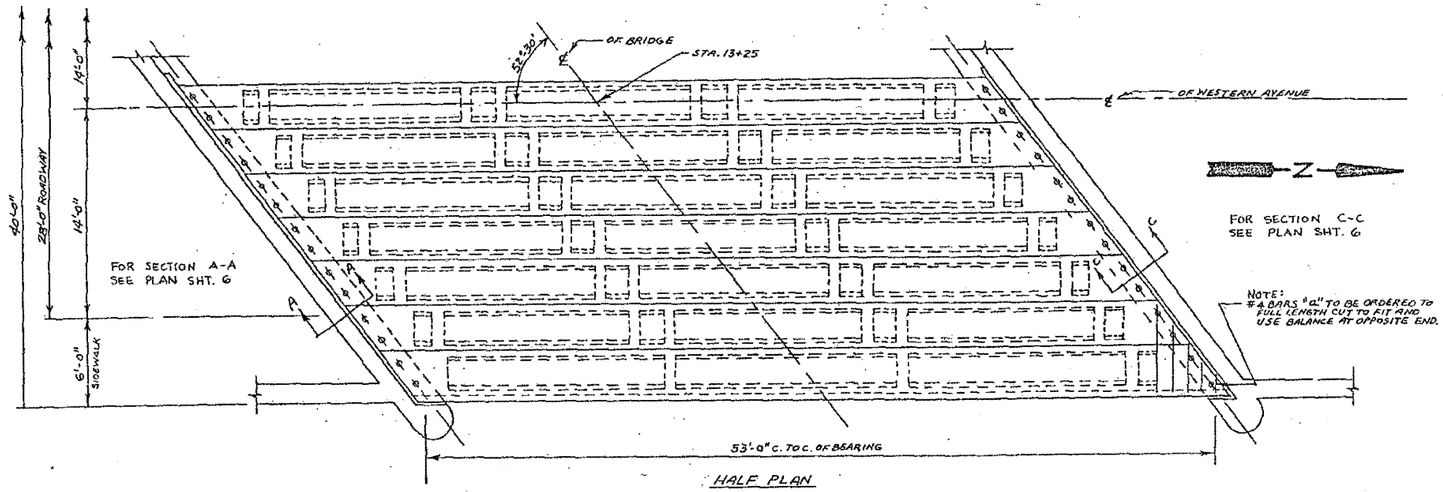

HALF PLAN

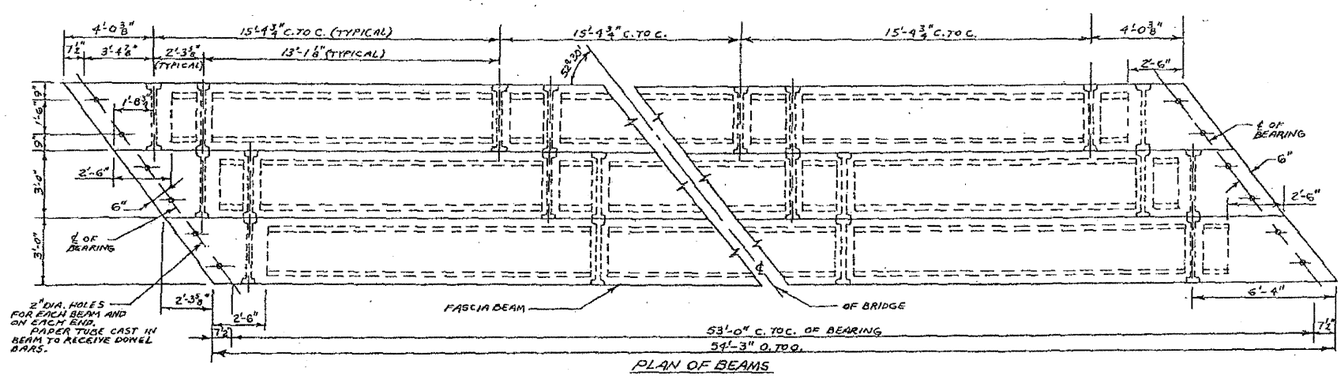

PLAN OF BEAMS

REVISIONS	
NAME	DATE

ILLINOIS DEPARTMENT OF TRANSPORTATION

EXISTING TYPICAL SECTION AND PARTIAL PLAN

SCALE: VERT. HORIZ.

DATE

DRAWN BY

CHECKED BY

APEX CONSULTING ENGINEERS, LLC
111 E. Wacker Drive, Suite 520
Chicago, IL 60601
Phone (312) 977-0600 Fax (312) 977-0661

USER NAME =	DESIGNED -	REVISED
	CHECKED -	REVISED
PLOT SCALE =	DRAWN -	REVISED
PLOT DATE = 10/27/2011	CHECKED -	REVISED

STATE OF ILLINOIS
DEPARTMENT OF TRANSPORTATION

EXISTING BRIDGE PLANS (2 OF 6)
S.N. 016-0772
SHEET NO. S30 OF S34 SHEETS

F.A.U. RTE.	SECTION	COUNTY	TOTAL SHEETS	SHEET NO.
2845	0505-B	COOK	52	40
		CONTRACT NO. 60M78		
	ILLINOIS	FED. AID PROJECT		