PLAN		BY	DATE
NOTE BOOK NO. ____	SURVEYED ____ PLOTTED ____ ALIGNMENT CHECKED ____ RT. OF WAY CHECKED ____ CADD FILE NAME ____		

PROFILE		BY	DATE
NOTE BOOK NO. ____	SURVEYED ____ PLOTTED ____ GRADES CHECKED ____ B.M. NOTED ____ STRUCTURE NOTATNS CHKD ____		

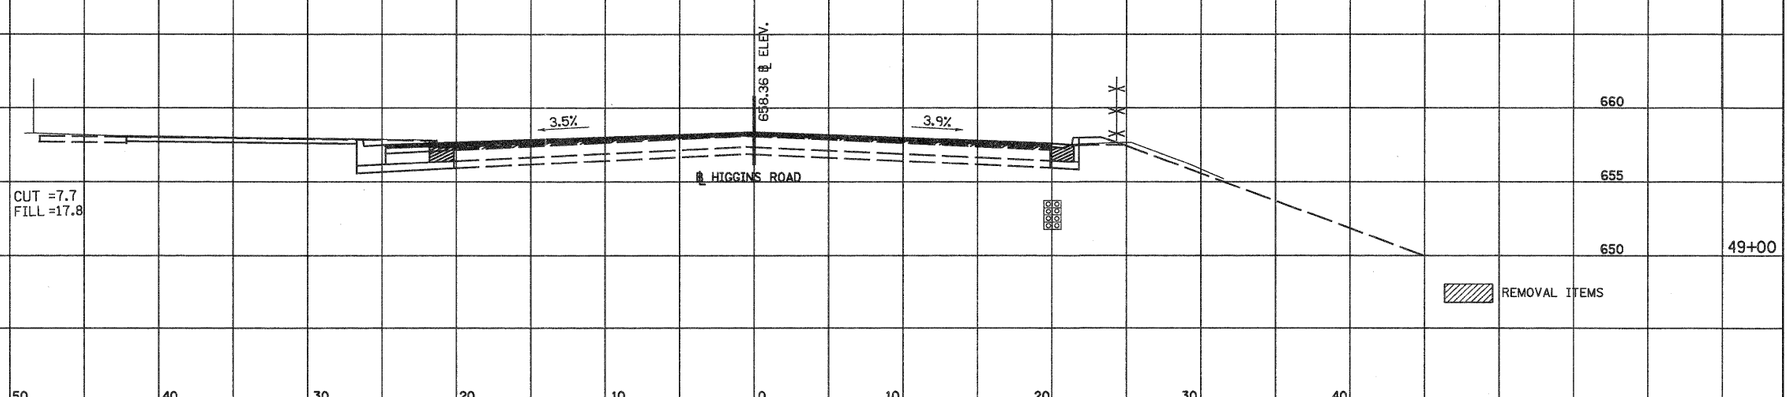

ABNA
DESIGN FIRM REG. 184.002117
9901 S. Western Ave.
Chicago, IL 60643
Ph. 773-881-4788
F: 773.239.3728

DESIGNED -	REVISED -		
DRAWN -	REVISED -		
CHECKED -	REVISED -		
DATE -	REVISED -		

STATE OF ILLINOIS
DEPARTMENT OF TRANSPORTATION

ORIOLE AVENUE AT I-90
STRUCTURE NO. 016-1101

SCALE: 1"=5' | SHEET NO. OF SHEETS | STA. TO STA.

HIGGINS ROAD
SECTIONS WEST LEG

F.A. RTE.	SECTION	COUNTY	TOTAL SHEETS	SHEET NO.
90	1515.1-B	COOK	101	97
		CONTRACT NO.		
	ILLINOIS	FED. AID PROJECT		

H:\IDOT\2009-246 PTB 153 Item 21\016-1101\Oriole_FinalEngineering\Plan Sheets\95-97 020cxs4lv8.dgn 4:25:19 PM 11/4/2011