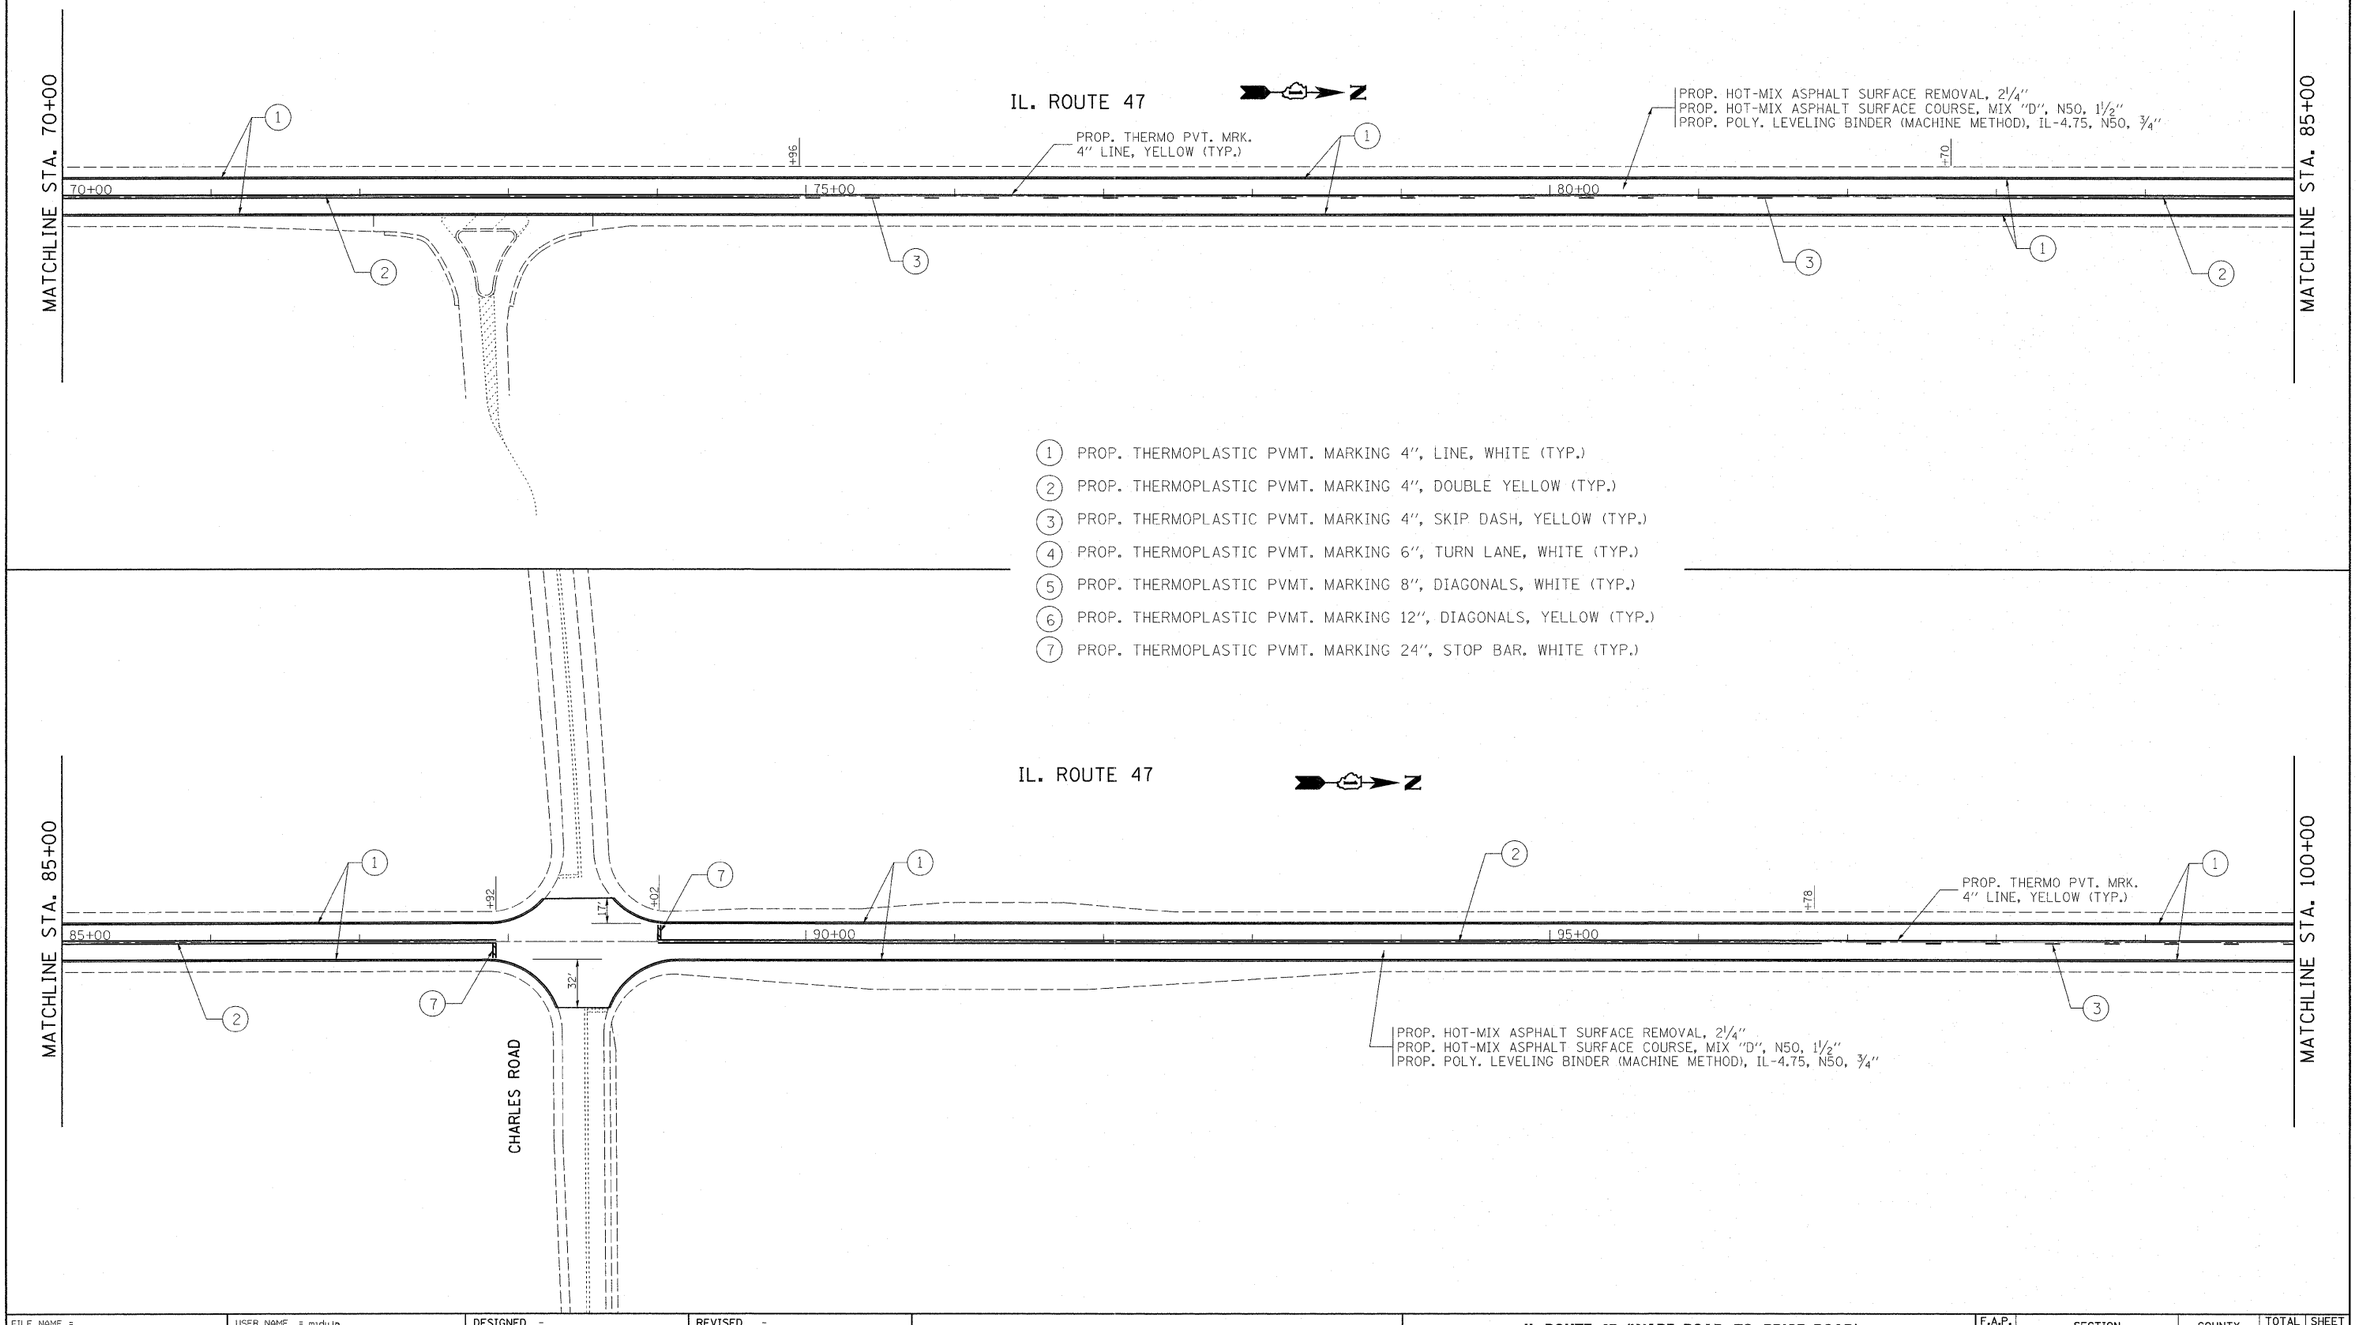

(1) PROP. THERMOPLASTIC PVMT. MARKING 4", LINE, WHITE (TYP.)
(2) PROP. THERMOPLASTIC PVMT. MARKING 4", DOUBLE YELLOW (TYP.)
(3) PROP. THERMOPLASTIC PVMT. MARKING 4", SKIP DASH, YELLOW (TYP.)
(4) PROP. THERMOPLASTIC PVMT. MARKING 6", TURN LANE, WHITE (TYP.)
(5) PROP. THERMOPLASTIC PVMT. MARKING 8", DIAGONALS, WHITE (TYP.)
(6) PROP. THERMOPLASTIC PVMT. MARKING 12", DIAGONALS, YELLOW (TYP.)
(7) PROP. THERMOPLASTIC PVMT. MARKING 24", STOP BAR, WHITE (TYP.)

FILE NAME = D130911-sht-plan.dgn	USER NAME = midyjo	DESIGNED -	REVISED -
		DRAWN -	REVISED -
	PLOT SCALE = 50.0000 ' / in.	CHECKED -	REVISED -
	PLOT DATE = 10/20/2011	DATE -	REVISED -

STATE OF ILLINOIS
DEPARTMENT OF TRANSPORTATION

IL. ROUTE 47 (WARE ROAD TO PRICE ROAD)
PAVEMENT MARKING SHEET

SCALE: 1"= 50' | SHEET NO. OF SHEETS | STA. 70+00.00 TO STA. 100+00.00

F.A.P. RTE.	SECTION	COUNTY	TOTAL SHEETS	SHEET NO.
326	104-RS-11	McHENRY	29	7
		CONTRACT NO. 60N39		
	ILLINOIS FED. AID PROJECT			