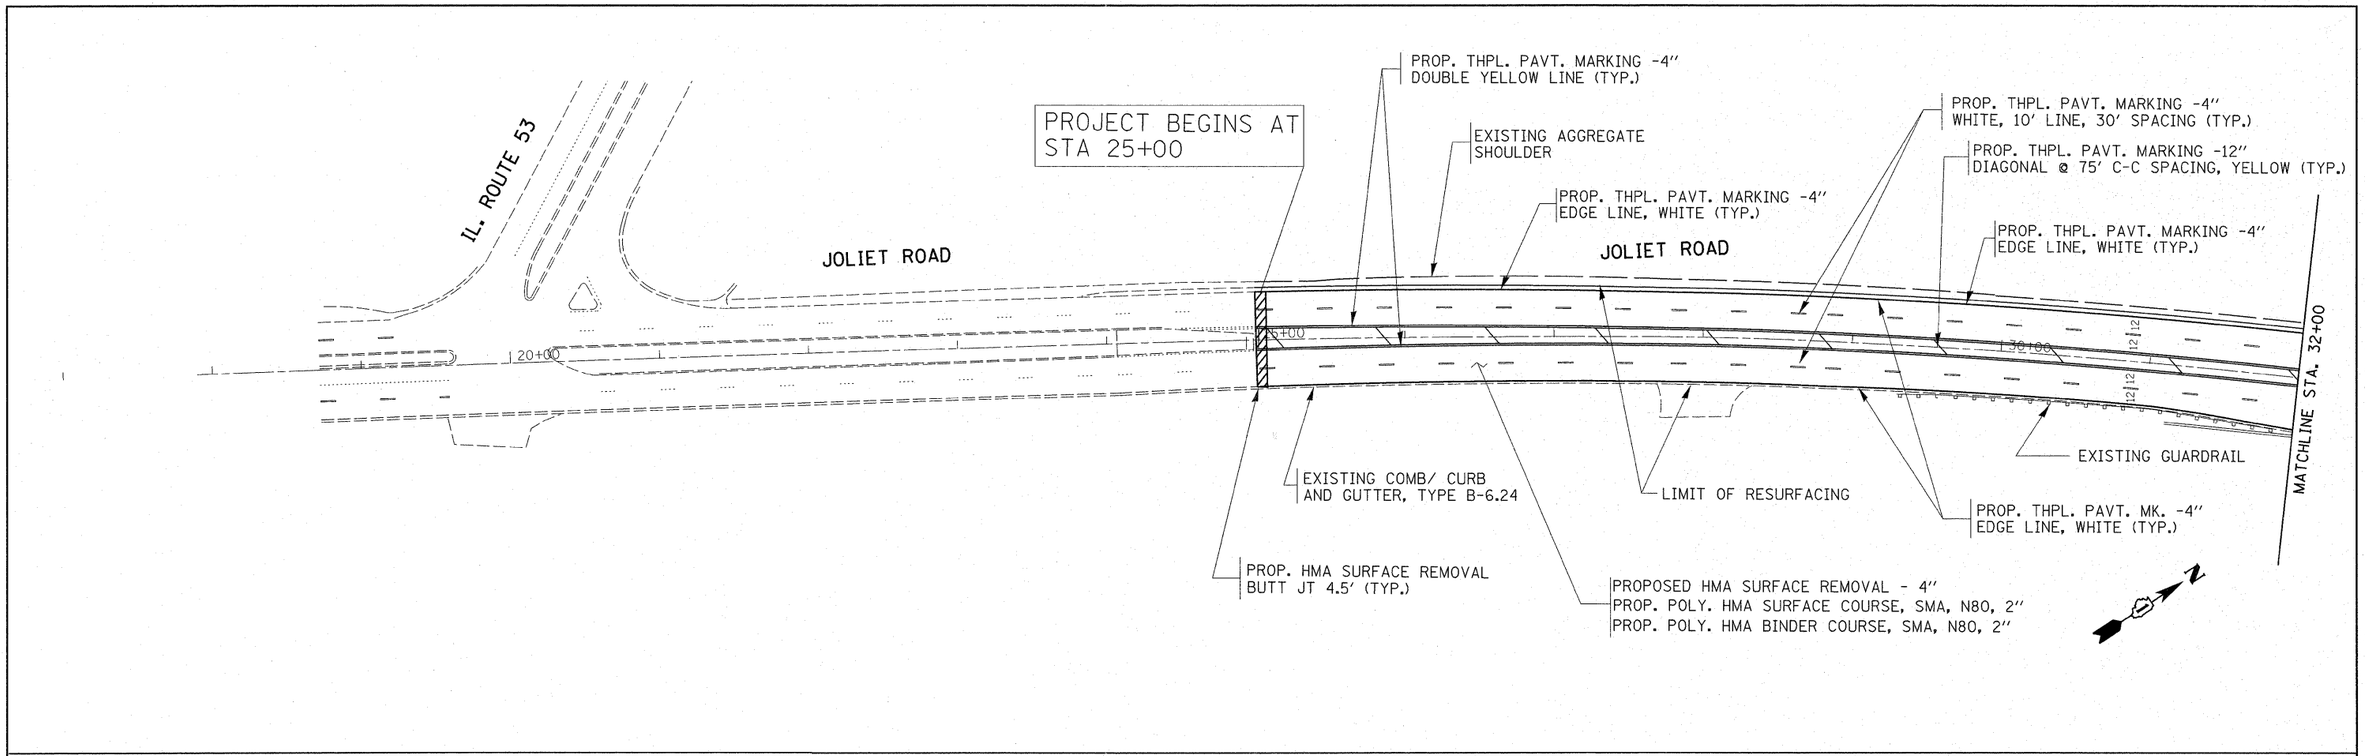

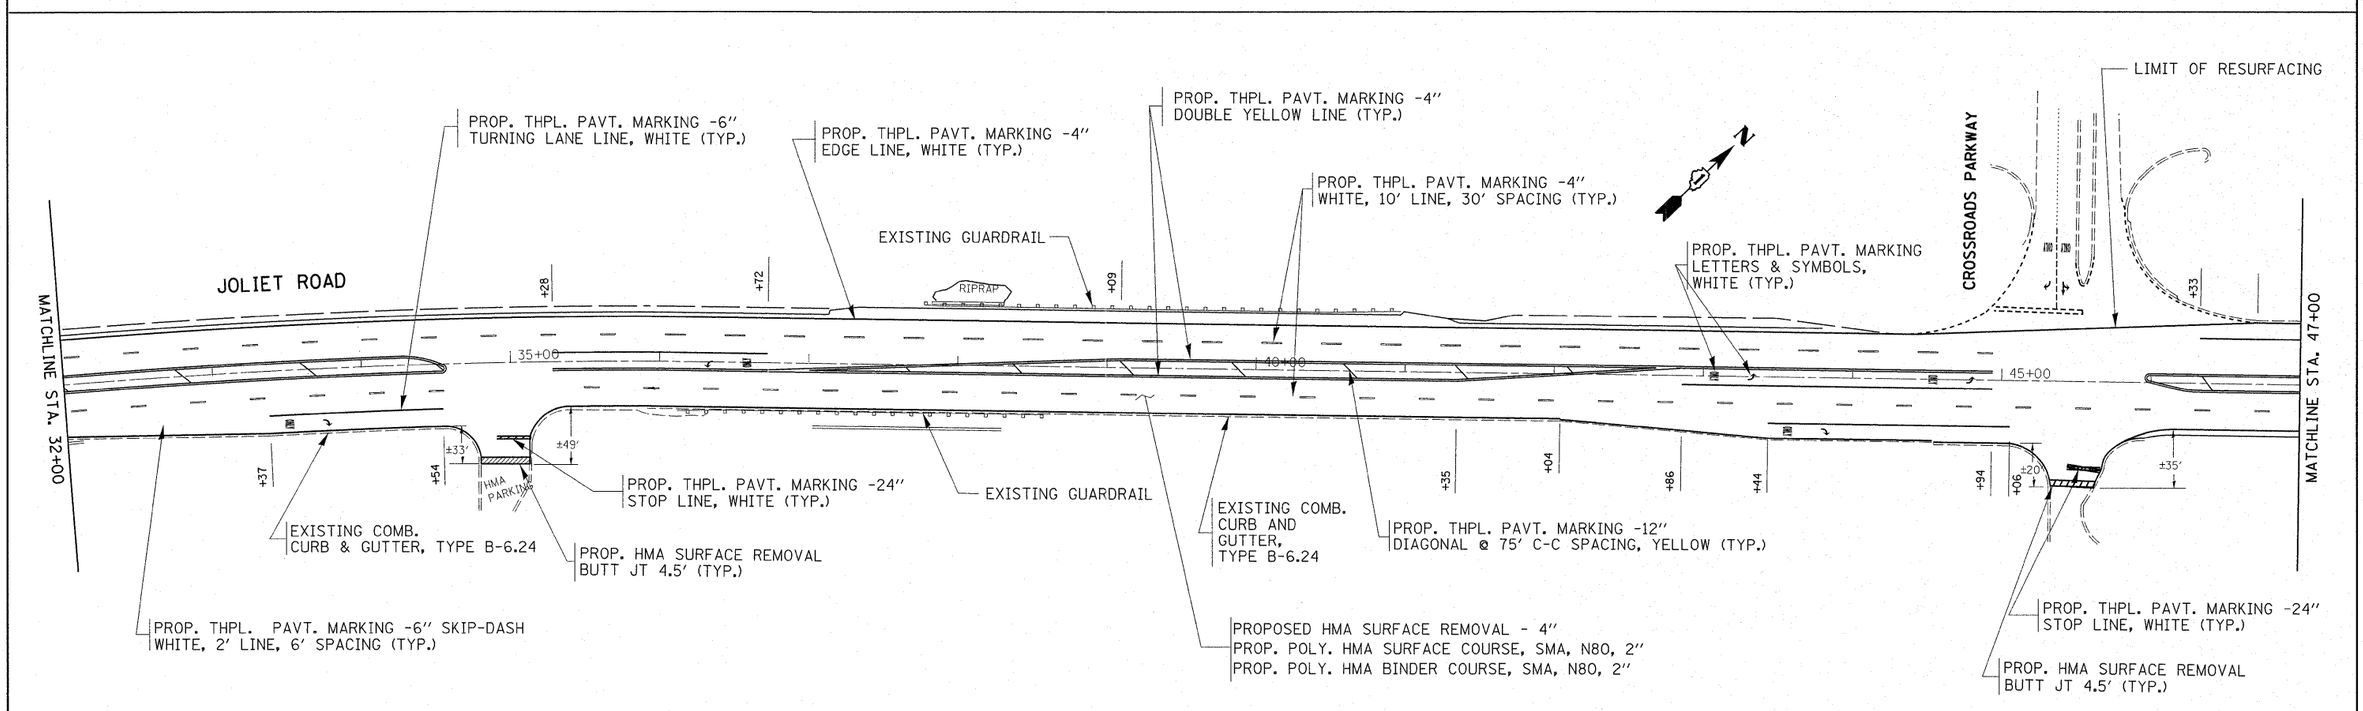

FILE NAME = c:\pw_work\pwidot\karabowicz je\d0249468\D133911-sht-plan.dgn	USER NAME = karabowiczje	DESIGNED -	REVISED -	STATE OF ILLINOIS DEPARTMENT OF TRANSPORTATION	JOLIET RD (0.3 MI. NE OF BLUFF RD TO IL 53) ROADWAY PLAN				F.A.U. RTE.	SECTION	COUNTY	TOTAL SHEETS	SHEET NO.
		DRAWN -	REVISED -						0378	29Y RS-3	WILL	18	6
	PLOT SCALE = 1968.5039 ' / in	CHECKED -	REVISED -								CONTRACT NO. 60N69		
	PLOT DATE = 12/8/2011	DATE -	REVISED -		SCALE:	SHEET NO. OF SHEETS	STA.	TO STA.		ILLINOIS FED. AID PROJECT			