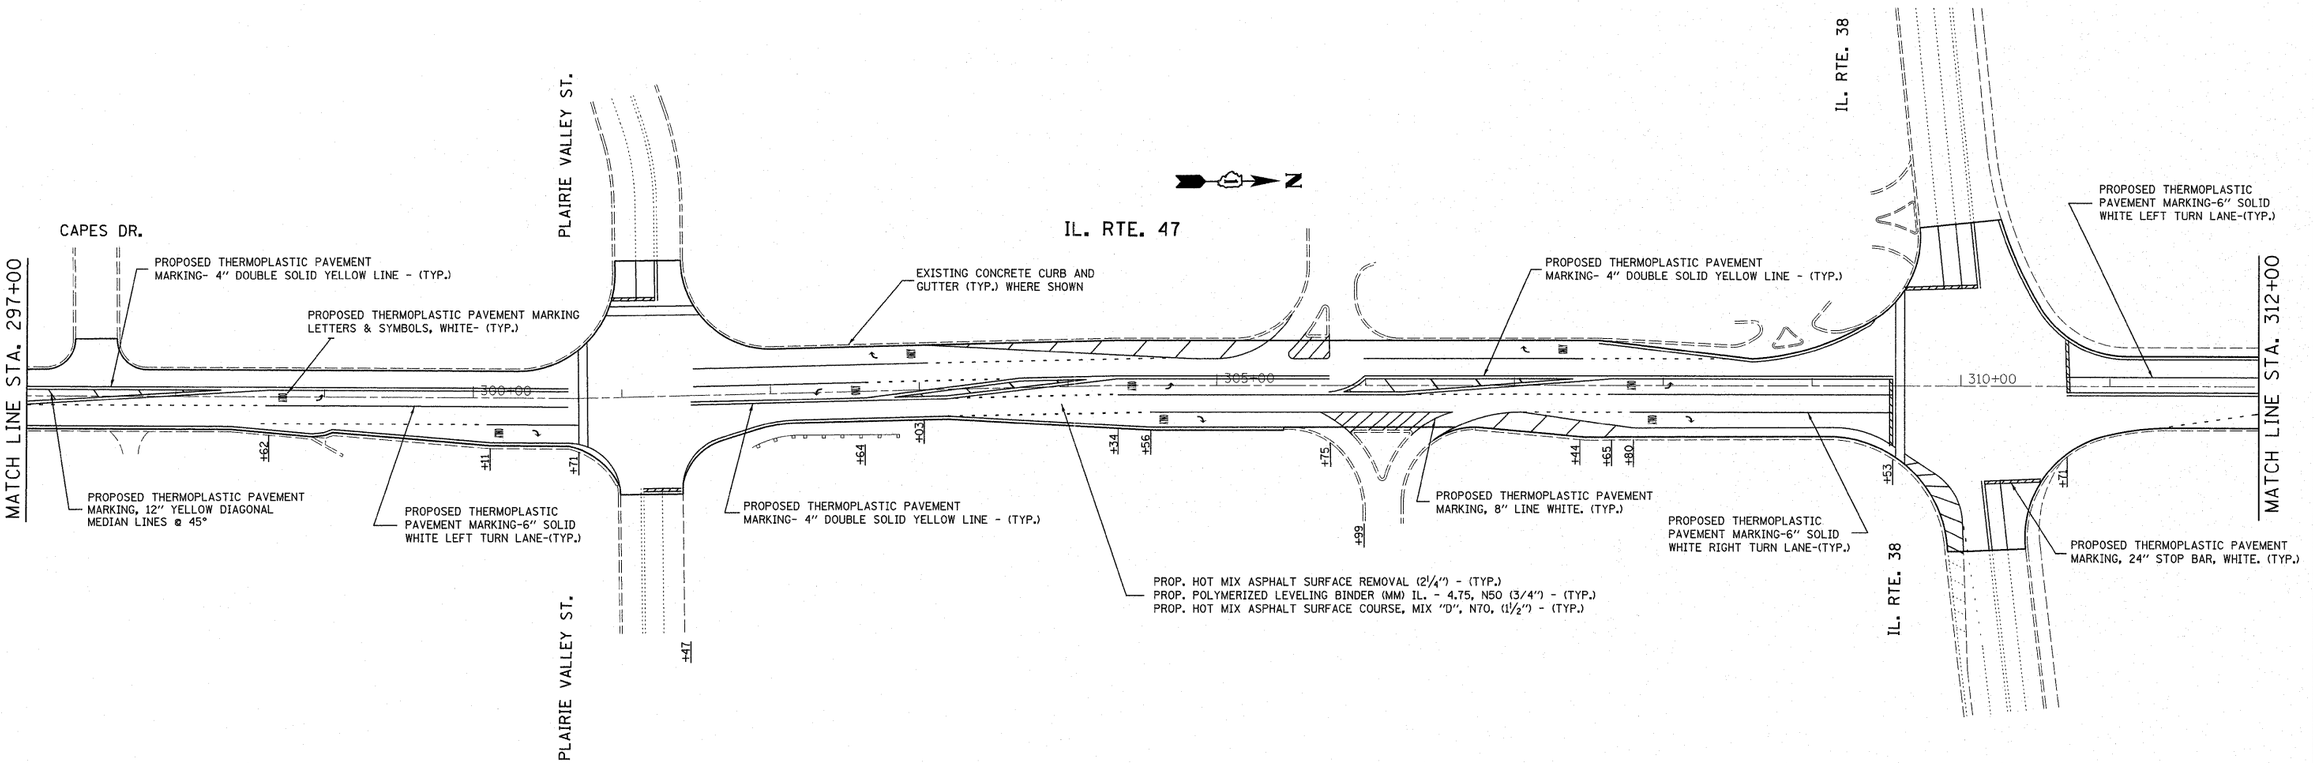

PAVEMENT MARKING MODIFICATION (AS SHOWN ON PLANS):
DOUBLE YELLOW CENTERLINE FROM STA. 322+91 TO STA. 327+33

ELIMINATE CHANNELIZING AREA AT STA. 312+00 TO STA. 313+17

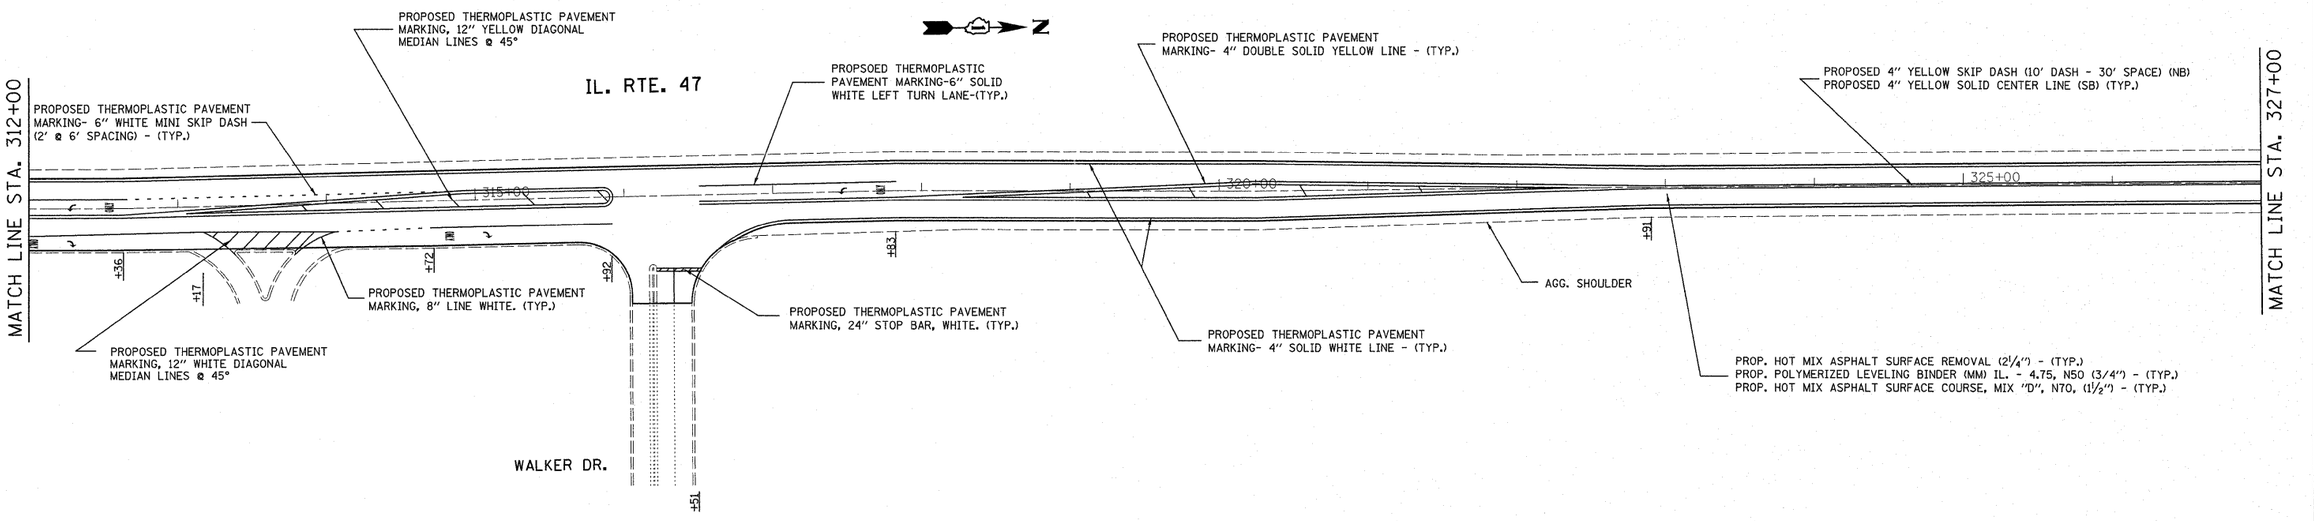

FILE NAME = c:\pw_work\pwidot\harringtonco\d0270368\D146311-sht-plan.dgn	USER NAME = harringtonco	DESIGNED -	REVISED -	**STATE OF ILLINOIS DEPARTMENT OF TRANSPORTATION**	**(ILL 47) SEAVEY RD. TO 0.1 MILES N of WELTER RD.**	F.A.P. RTE.	SECTION	COUNTY	TOTAL SHEETS	SHEET NO.
	PLOT SCALE = 50.0000 ' / in.	DRAWN -	REVISED -			326	107-RS-4	KANE	35	15
	PLOT DATE = 11/1/2011	CHECKED -	REVISED -					CONTRACT NO. 60P09		
		DATE -	REVISED -		SCALE: SHEET NO. OF SHEETS STA. TO STA.			ILLINOIS FED. AID PROJECT		