F.A.P. RTE.	SECTION	COUNTY	TOTAL SHEETS	SHEET NO.
307	129-R-2	KANE	243	43
STA.		TO STA.		
FED. ROAD DIST. NO. 1	ILLINOIS	FED. AID PROJECT		

CONTRACT NO. 62195

BM #5 ELEV. 768.42
STA. 117+49, 36' LT.
"X" CUT ON N.W. FLANGE BOLT ON FIRE HYDRANT
LOCATED ±300' EAST OF RT. 64 & TYLER ROAD
INTERSECTION ON NORTH SIDE OF RT. 64

CITY OF ST. CHARLES

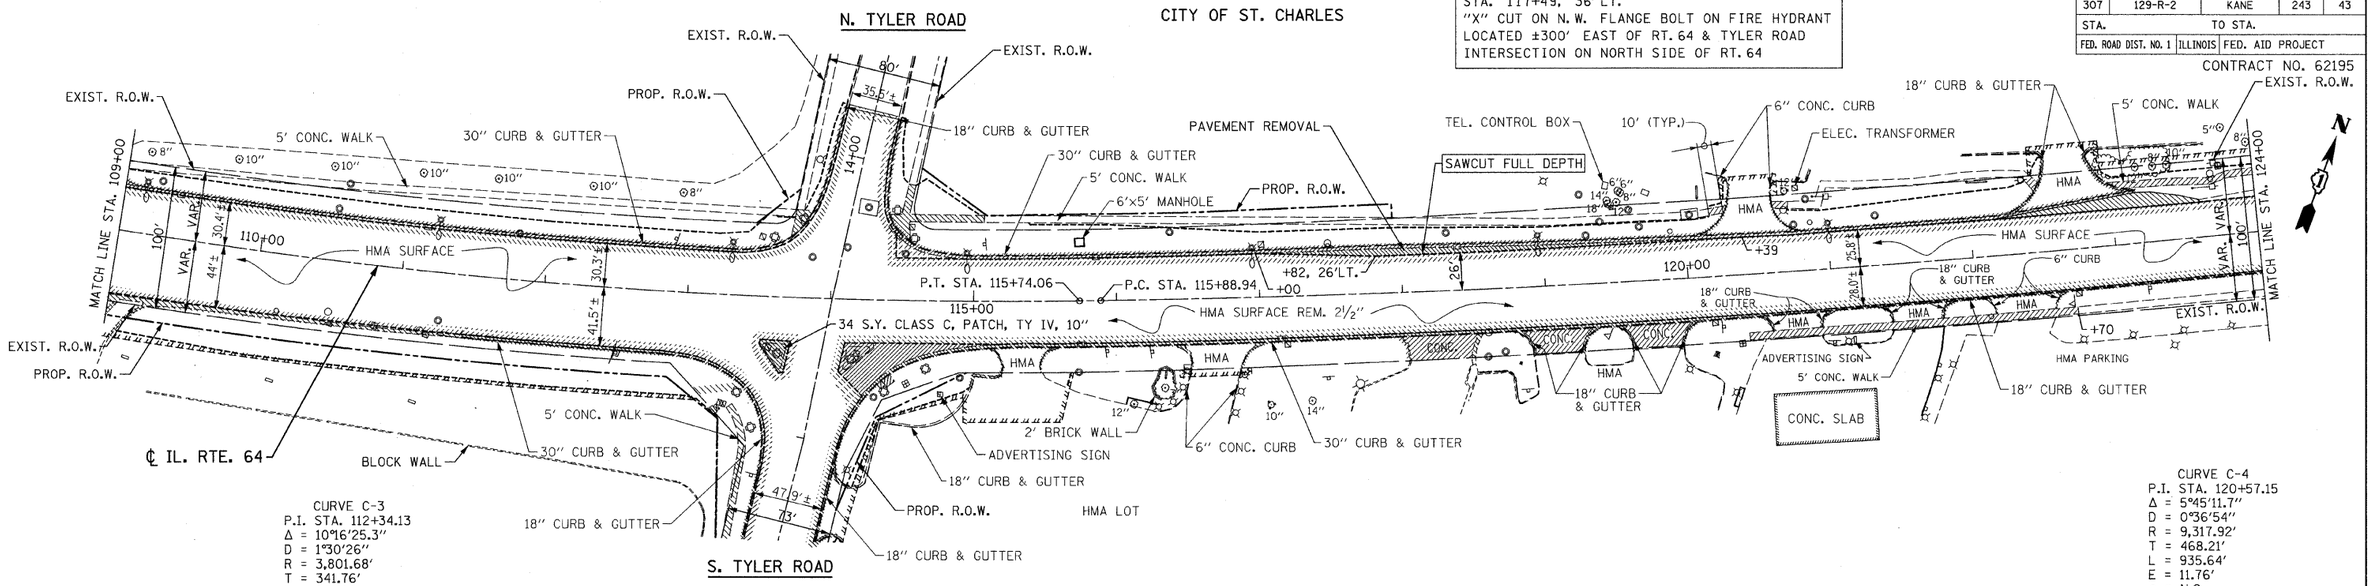

EXISTING CONDITIONS

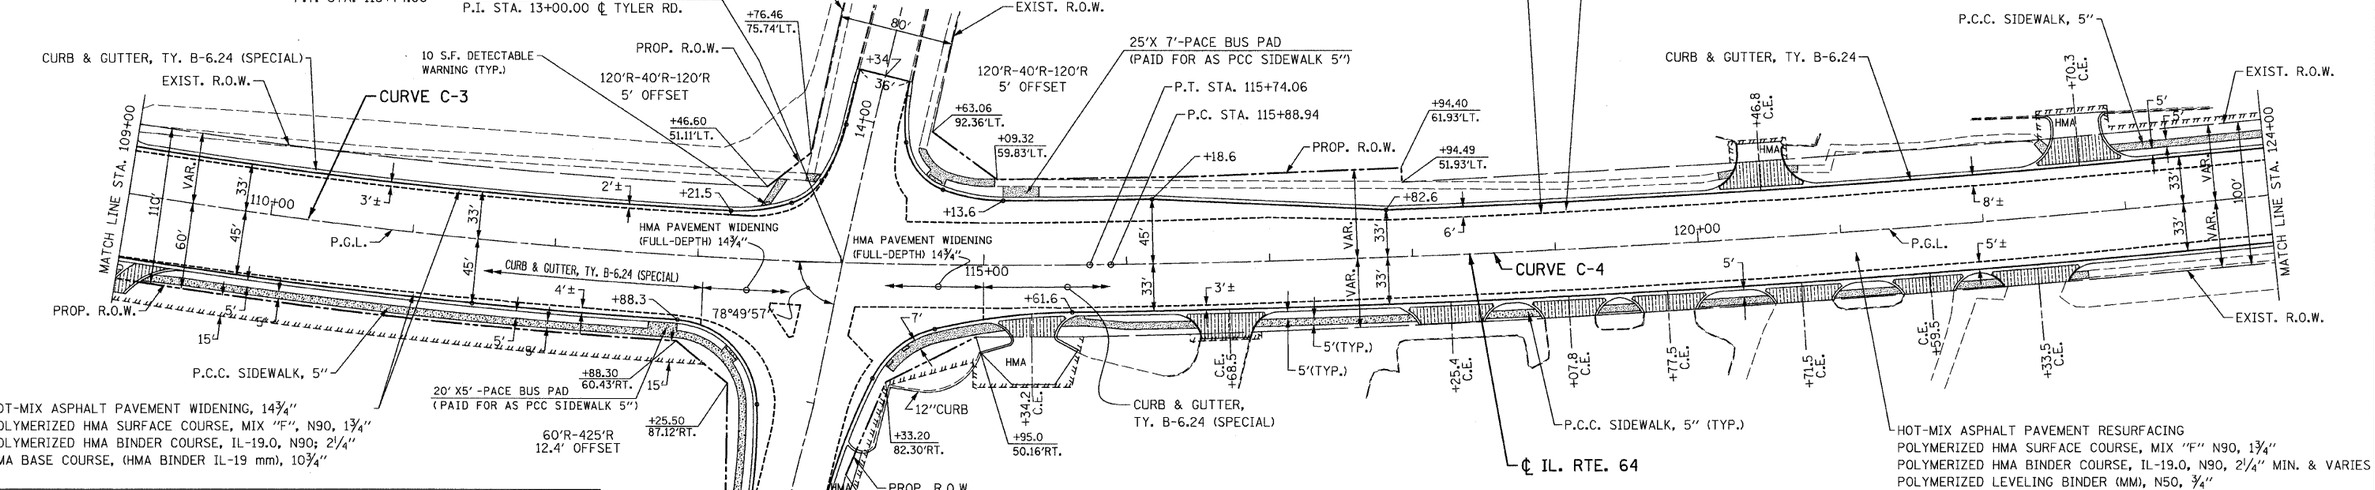

PROPOSED PLAN

DRIVEWAY LAYOUT SCHEDULE

TYPE	STATION	WIDTH	LENGTH FROM B/C	RADIUS	MATERIAL	EDGE
C.E.	114+01.9,RT.	33.9'	12.5'	10'	HMA	TY B-6.12
C.E.	115+34.2,RT.	30.0'	46.5'	20'	CONC. APRON	TY B-6.12
C.E.	116+68.5,RT.	34.0'	20.0'	20'	CONC.	TY B
C.E.	118+25.4,RT.	43.0'	12.0'	20'	CONC. APRON	TY B-6.12
C.E.	119+07.8,RT.	34.0'	14.8'	20'	CONC.	TY B-6.12
C.E.	119+77.5,RT.	34.5'	14.8'	20'	CONC.	TY B-6.12
C.E.	120+46.8,LT.	28.0'*	30.5'	25'	CONC. APRON	TY B
C.E.	120+71.5,RT.	39.0'*	11.0'	20'	CONC.	TY B-6.12
C.E.	121+59.5,RT.	34.0'	12.0'	20'	CONC.	TY B-6.12
C.E.	122+33.5,RT.	40.5'	12.0'	20'	CONC.	TY B
C.E.	122+70.3,LT.	35.2'	34.0'	25'	CONC. APRON	TY B-6.12

* WIDTH AT R.O.W.

FOR TYPICAL DRIVEWAY DETAILS SEE SHEET NO. 56.

NOTES:

1. FOR LEGEND SEE SHEET NO. 40.
2. ALL PAVEMENT STUBS SHALL BE 2'.
3. FOR SIDE ROAD RETURN TREATMENT SEE SHEET NO. 55.
4. FOR TYLER ROAD PLANS, SEE SHEET NO. 49.
5. FOR ILLINOIS ROUTE 64 PROFILE SEE SHEET NO. 47.
6. THE GENERAL CONTRACTOR IS REQUIRED TO HIRE AN ENVIRONMENTAL FIRM WITH AT LEAST FIVE (5) DOCUMENTED LEAKING UNDERGROUND STORAGE TANK (LUST) CLEANUPS OR THAT IS PRE-QUALIFIED IN HAZARDOUS WASTE BY THE DEPARTMENT TO REMEDIATE THE SOIL CONTAMINATION AND MONITOR FOR WORKER PROTECTION.

REVISIONS	
NAME	DATE

CHRISTIAN-ROGE & ASSOCIATES, INC.
ENGINEERS-PLANNERS-SURVEYORS
211 WEST WACKER DRIVE
CHICAGO, ILLINOIS 60606
1-312-372-2023 FAX: 1-312-372-5274

ILLINOIS DEPARTMENT OF TRANSPORTATION

EXISTING CONDITIONS AND PROPOSED PLAN
STA. 109+00 TO STA. 124+00
ILLINOIS ROUTE 64

SCALE: 1" = 50'
DRAWN BY B.K.
DATE: OCTOBER 26, 2011
CHECKED BY S.J.P.

FILE NAME = rte64-p04.dgn
PLOT DATE = 10/28/2011
PLOT SCALE = 50.0000 ft / IN.