CONSTRUCTION NOTES:

1) RELOCATE EXISTING LIGHT DETECTORS AND CONFIRMATION BEACONS TO THE NEW MAST ARMS.

2) RELOCATE EXISTING LIGHT DETECTOR AMPLIFIER TO NEW CONTROLLER CABINET.

REMOVAL OF EXISTING TRAFFIC SIGNAL EQUIPMENT

THE FOLLOWING ITEMS SHALL BE REMOVED BY THE CONTRACTOR AND SHALL BE DISPOSED OF BY THEM OUTSIDE THE RIGHT-OF-WAY AT THEIR EXPENSE. THE SALVAGE VALUE OF THE REMOVED EQUIPMENT SHALL BE REFLECTED IN THE CONTRACT BID PRICE.

1	EACH	SIGNAL HEAD, 1 - FACE, 3 - SECTION
6	EACH	SIGNAL HEAD, 1 - FACE, 5 - SECTION
2	EACH	SIGNAL HEAD, 2 - FACE, 1-3 SECTION, 1-5 SECTION
2	EACH	SIGNAL HEAD, 2 - FACE, 2-5 SECTION
4	EACH	TRAFFIC SIGNAL BACKPLATE
4	EACH	ALUMINUM MAST ARM AND POLE
6	EACH	SIGNAL POST
1	EACH	ELECTRICAL SERVICE
1	EACH	CONTROLLER AND CABINET (COMPLETE)
4	EACH	PEDESTRIAN SIGNAL HEAD, 1 - FACE
1	EACH	PEDESTRIAN SIGNAL HEAD, 2 - FACE
2	EACH	PEDESTRIAN SIGNAL HEAD, 3 - FACE
7	EACH	PEDESTRIAN PUSH-BUTTON

THE TEMPORARY TRAFFIC SIGNAL CONTROL EQUIPMENTFOR THIS PROJECT SHALL BE "ECONOLITE" TO MATCH THE EXISTING ADJACENT SYSTEM

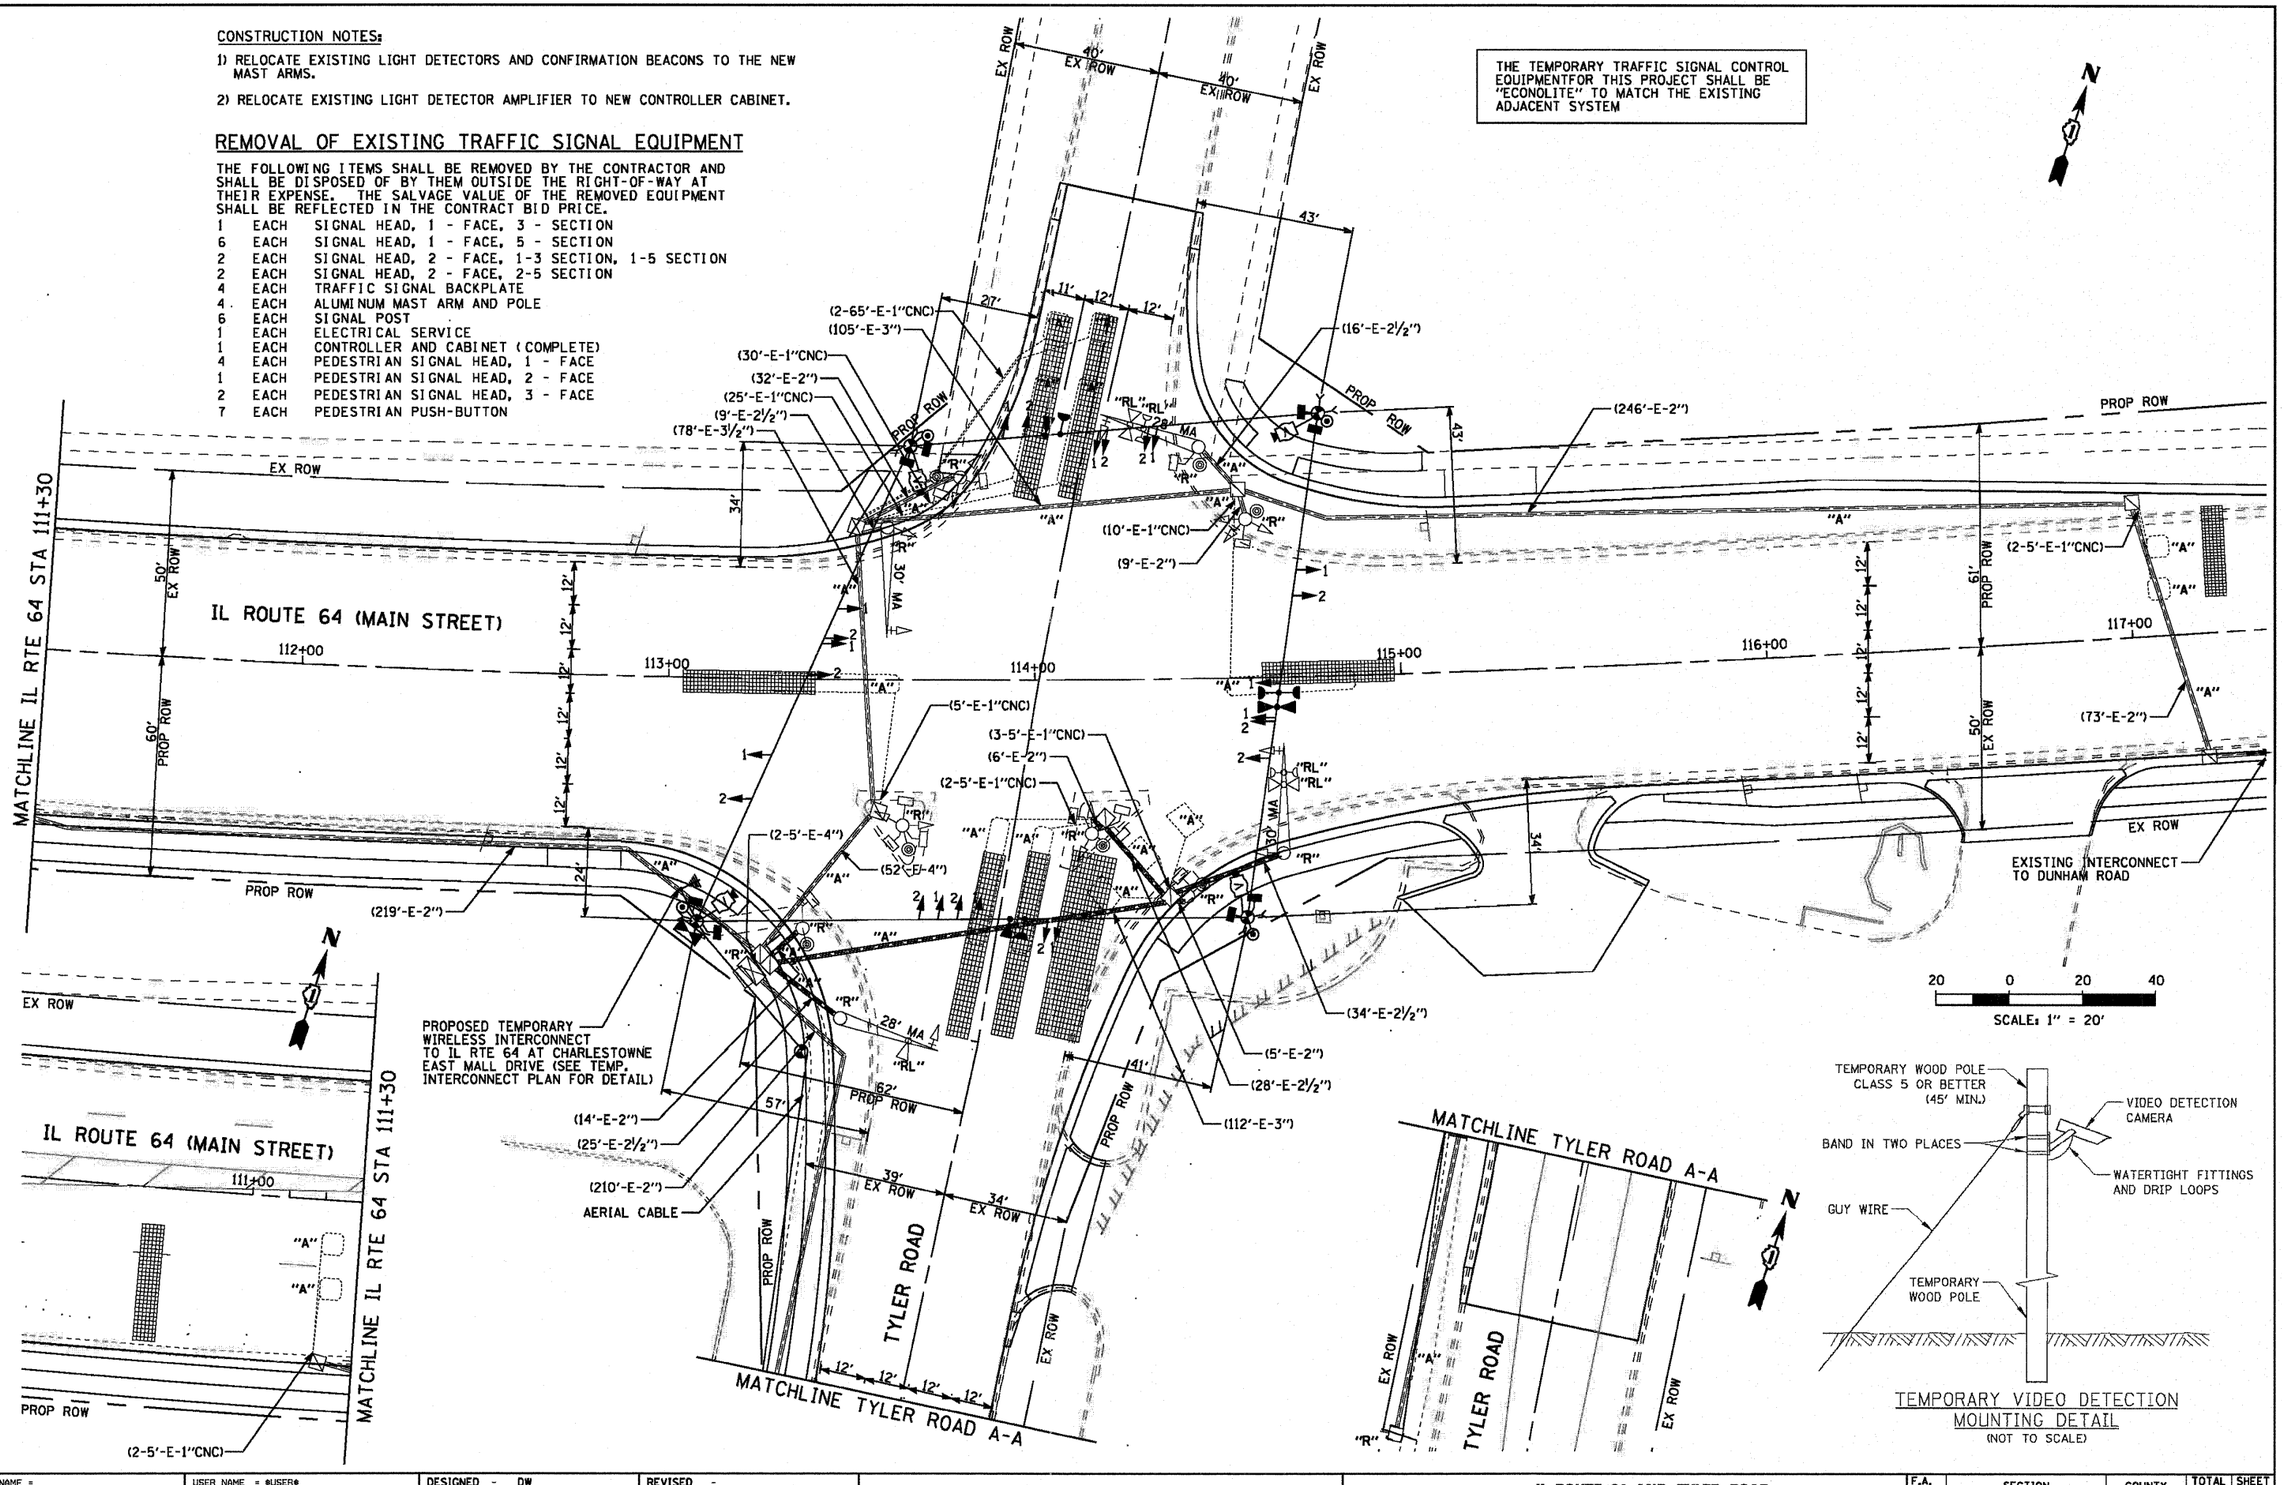

TEMPORARY VIDEO DETECTION MOUNTING DETAIL
(NOT TO SCALE)

CIVIL ENGINEERING CONSULTANTS
RWA
Regina Webster & Associates, Inc.
8619 W. Bryn Mawr Ave., Suite 602
Chicago, IL 60631-3551
773-283-2600 Fax: 773-283-2602
www.RWAengineers.com

FILE NAME = $FILE$	USER NAME = $USER$	DESIGNED - DW	REVISED -
		DRAWN - DW	REVISED -
	PLOT SCALE = $SCALE$	CHECKED - JS	REVISED -
	PLOT DATE = $DATE$	DATE -	REVISED -

STATE OF ILLINOIS
DEPARTMENT OF TRANSPORTATION

IL ROUTE 64 AND TYLER ROAD
TEMPORARY TRAFFIC SIGNAL PLAN

SCALE: 1"=20'-0" | SHEET NO. OF SHEETS | STA. TO STA.

F.A. RTE.	SECTION	COUNTY	TOTAL SHEETS	SHEET NO.
307	129 R-2	KANE	243	124

CONTRACT NO. 62195

ILLINOIS FED. AID PROJECT