CONSTRUCTION NOTES:

1) THE GENERAL CONTRACTOR IS REQUIRED TO HIRE AN ENVIRONMENTAL FIRM WITH AT LEAST FIVE (5) DOCUMENTED LEAKING UNDERGROUND STORAGE TANK (LUST) CLEANUPS OR THAT IS PRE-QUALIFIED IN HAZARDOUS WASTE BY THE DEPARTMENT TO REMEDIATE THE SOIL CONTAMINATION AND MONITOR FOR WORKER PROTECTION.

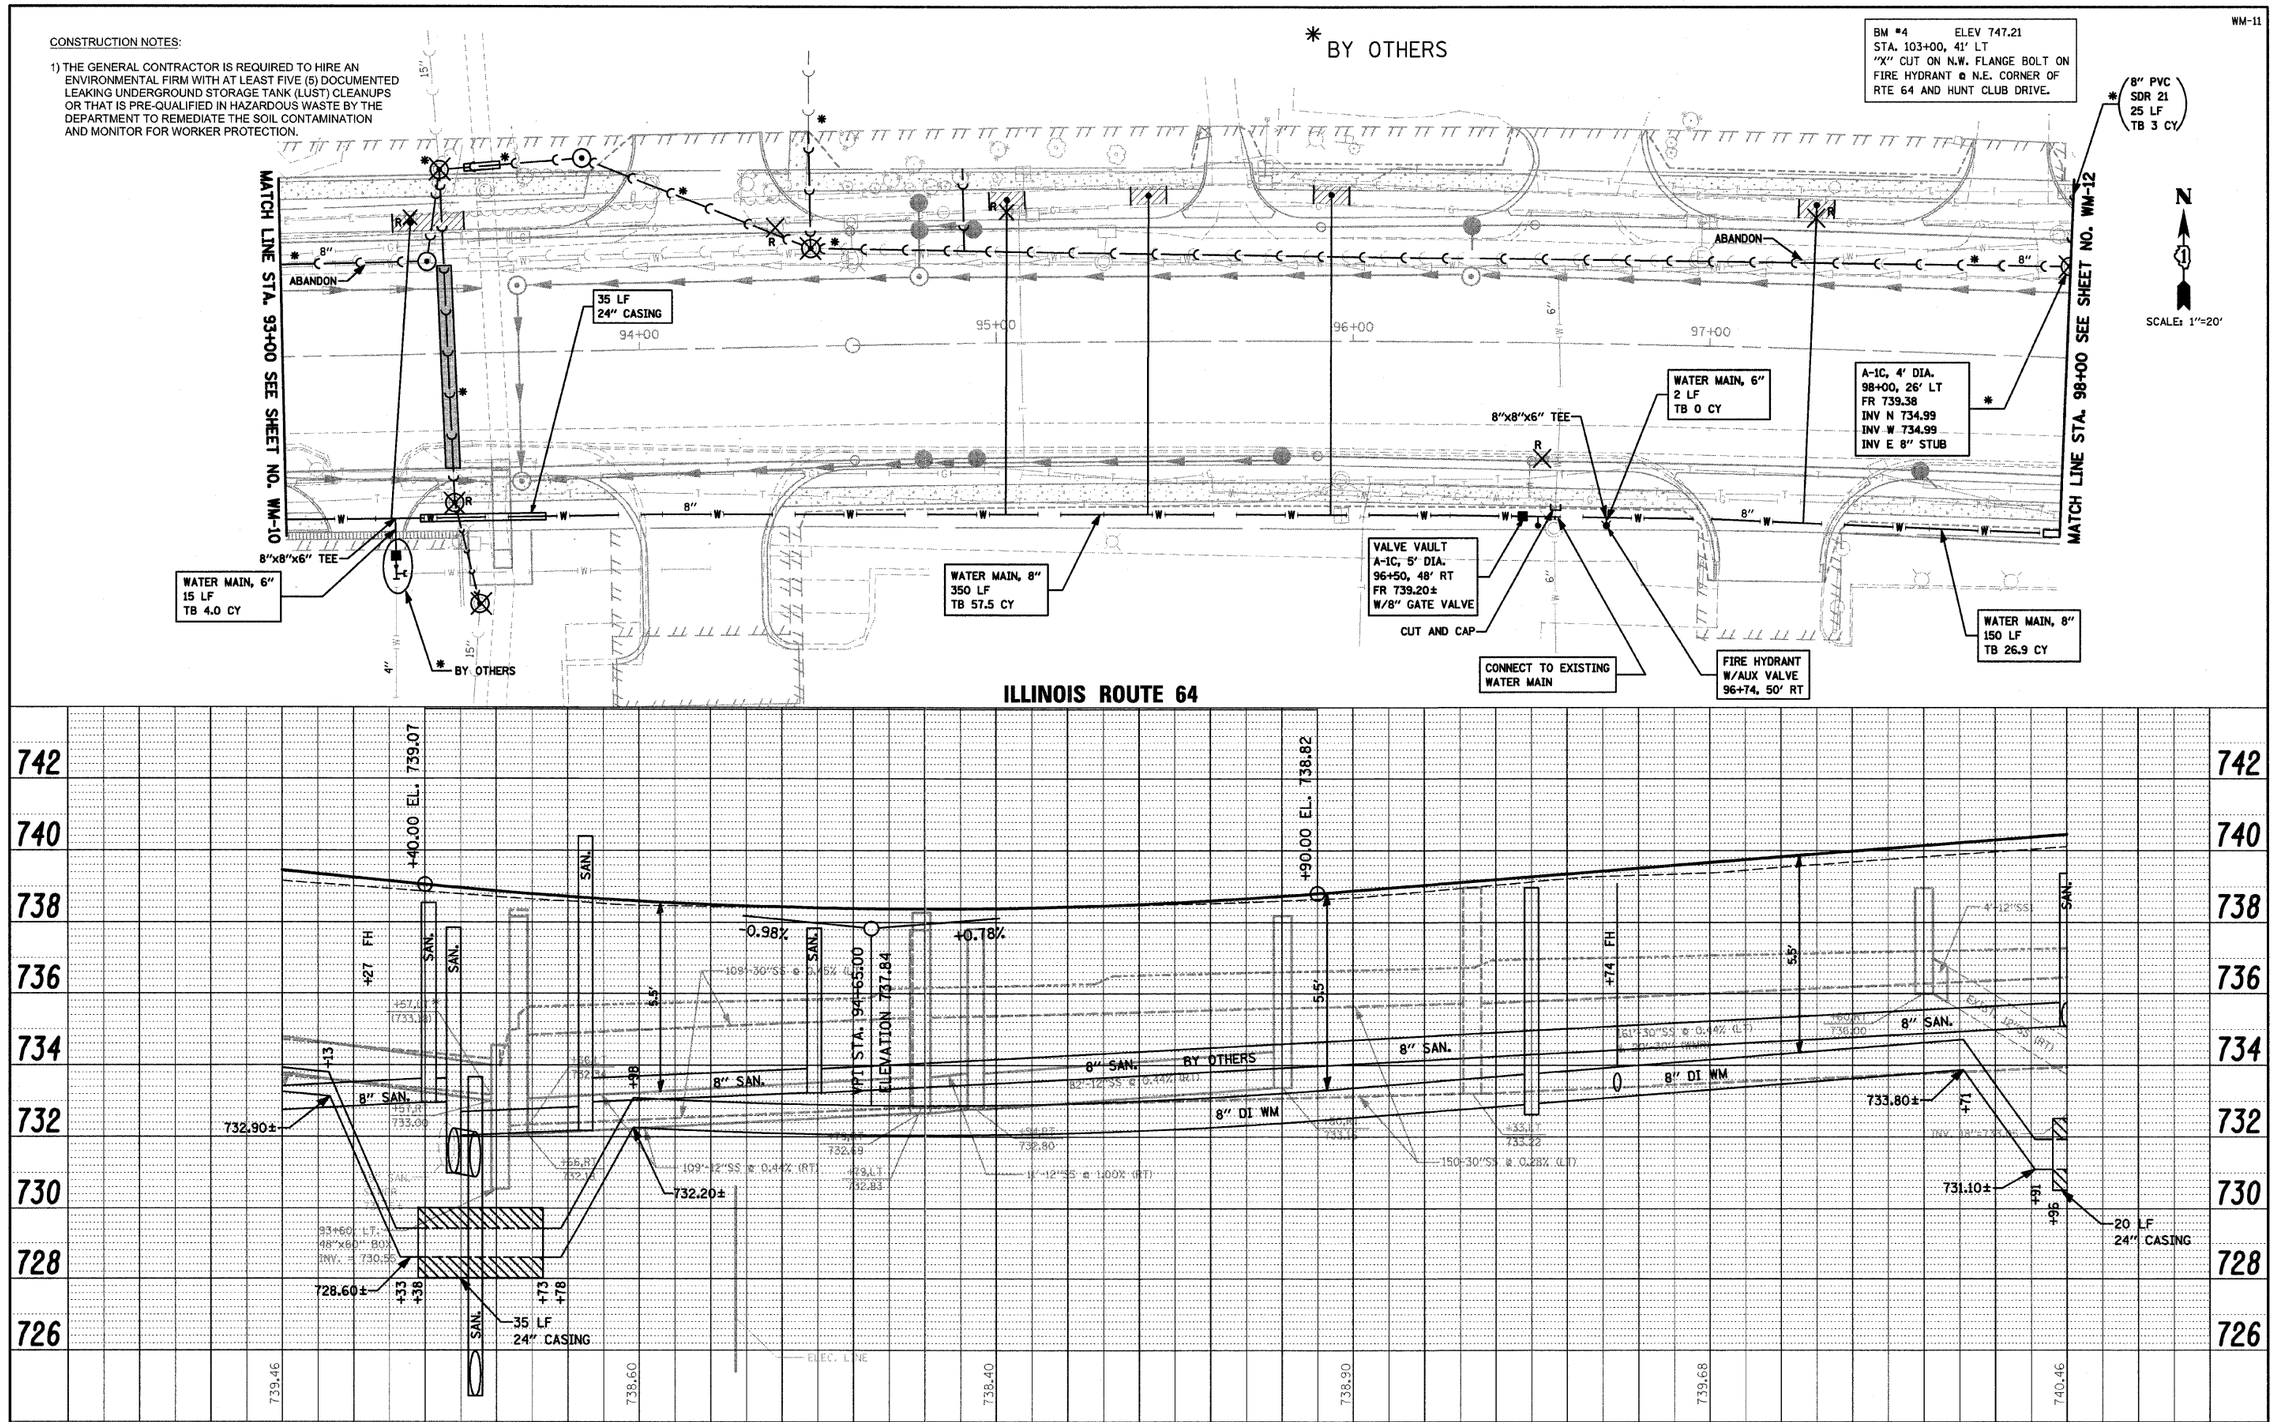

FILE NAME = P:\2010\100186\cad\IDOT WM\dwg\100186-sht-pp-64.dgn	USER NAME = $USER$	DESIGNED - LB	REVISED - 9-30-2010	STATE OF ILLINOIS DEPARTMENT OF TRANSPORTATION	IL RTE 64 SANITARY AND WATER MAIN IMPROVEMENTS PLAN AND PROFILE
	PLOT SCALE = $SCALE$	DRAWN - SS	REVISED - 10-15-2010		
	PLOT DATE = $DATE$	CHECKED - AS	REVISED - 1-10-2011		
		DATE - 9-17-2010	REVISED -		SCALE: 1"=20' SHEET NO. OF SHEETS STA. 93+00 TO STA. 98+00

F.A.P. RTE.	SECTION	COUNTY	TOTAL SHEETS	SHEET NO.
307	129 R-2	KANE	243	181
CITY OF ST. CHARLES		CONTRACT NO. 62195		
		ILLINOIS FED. AID PROJECT		

PLAN: SURVEYED / PLOTTED / ALIGNMENT CHECKED / RT. OF WAY CHECKED / CADD FILE NAME / NOTE BOOK NO. / BY / DATE

PROFILE: SURVEYED / PLOTTED / GRADES CHECKED / B.M. NOTED / STRUCTURE NOTAT'NS CH'KD / NOTE BOOK NO. / BY / DATE