PLOT SCALE=10.0000 ft / IN. PLOT DATE =9/12/2011 FILE NAME =pxs_sheetsresurfacing.dgn

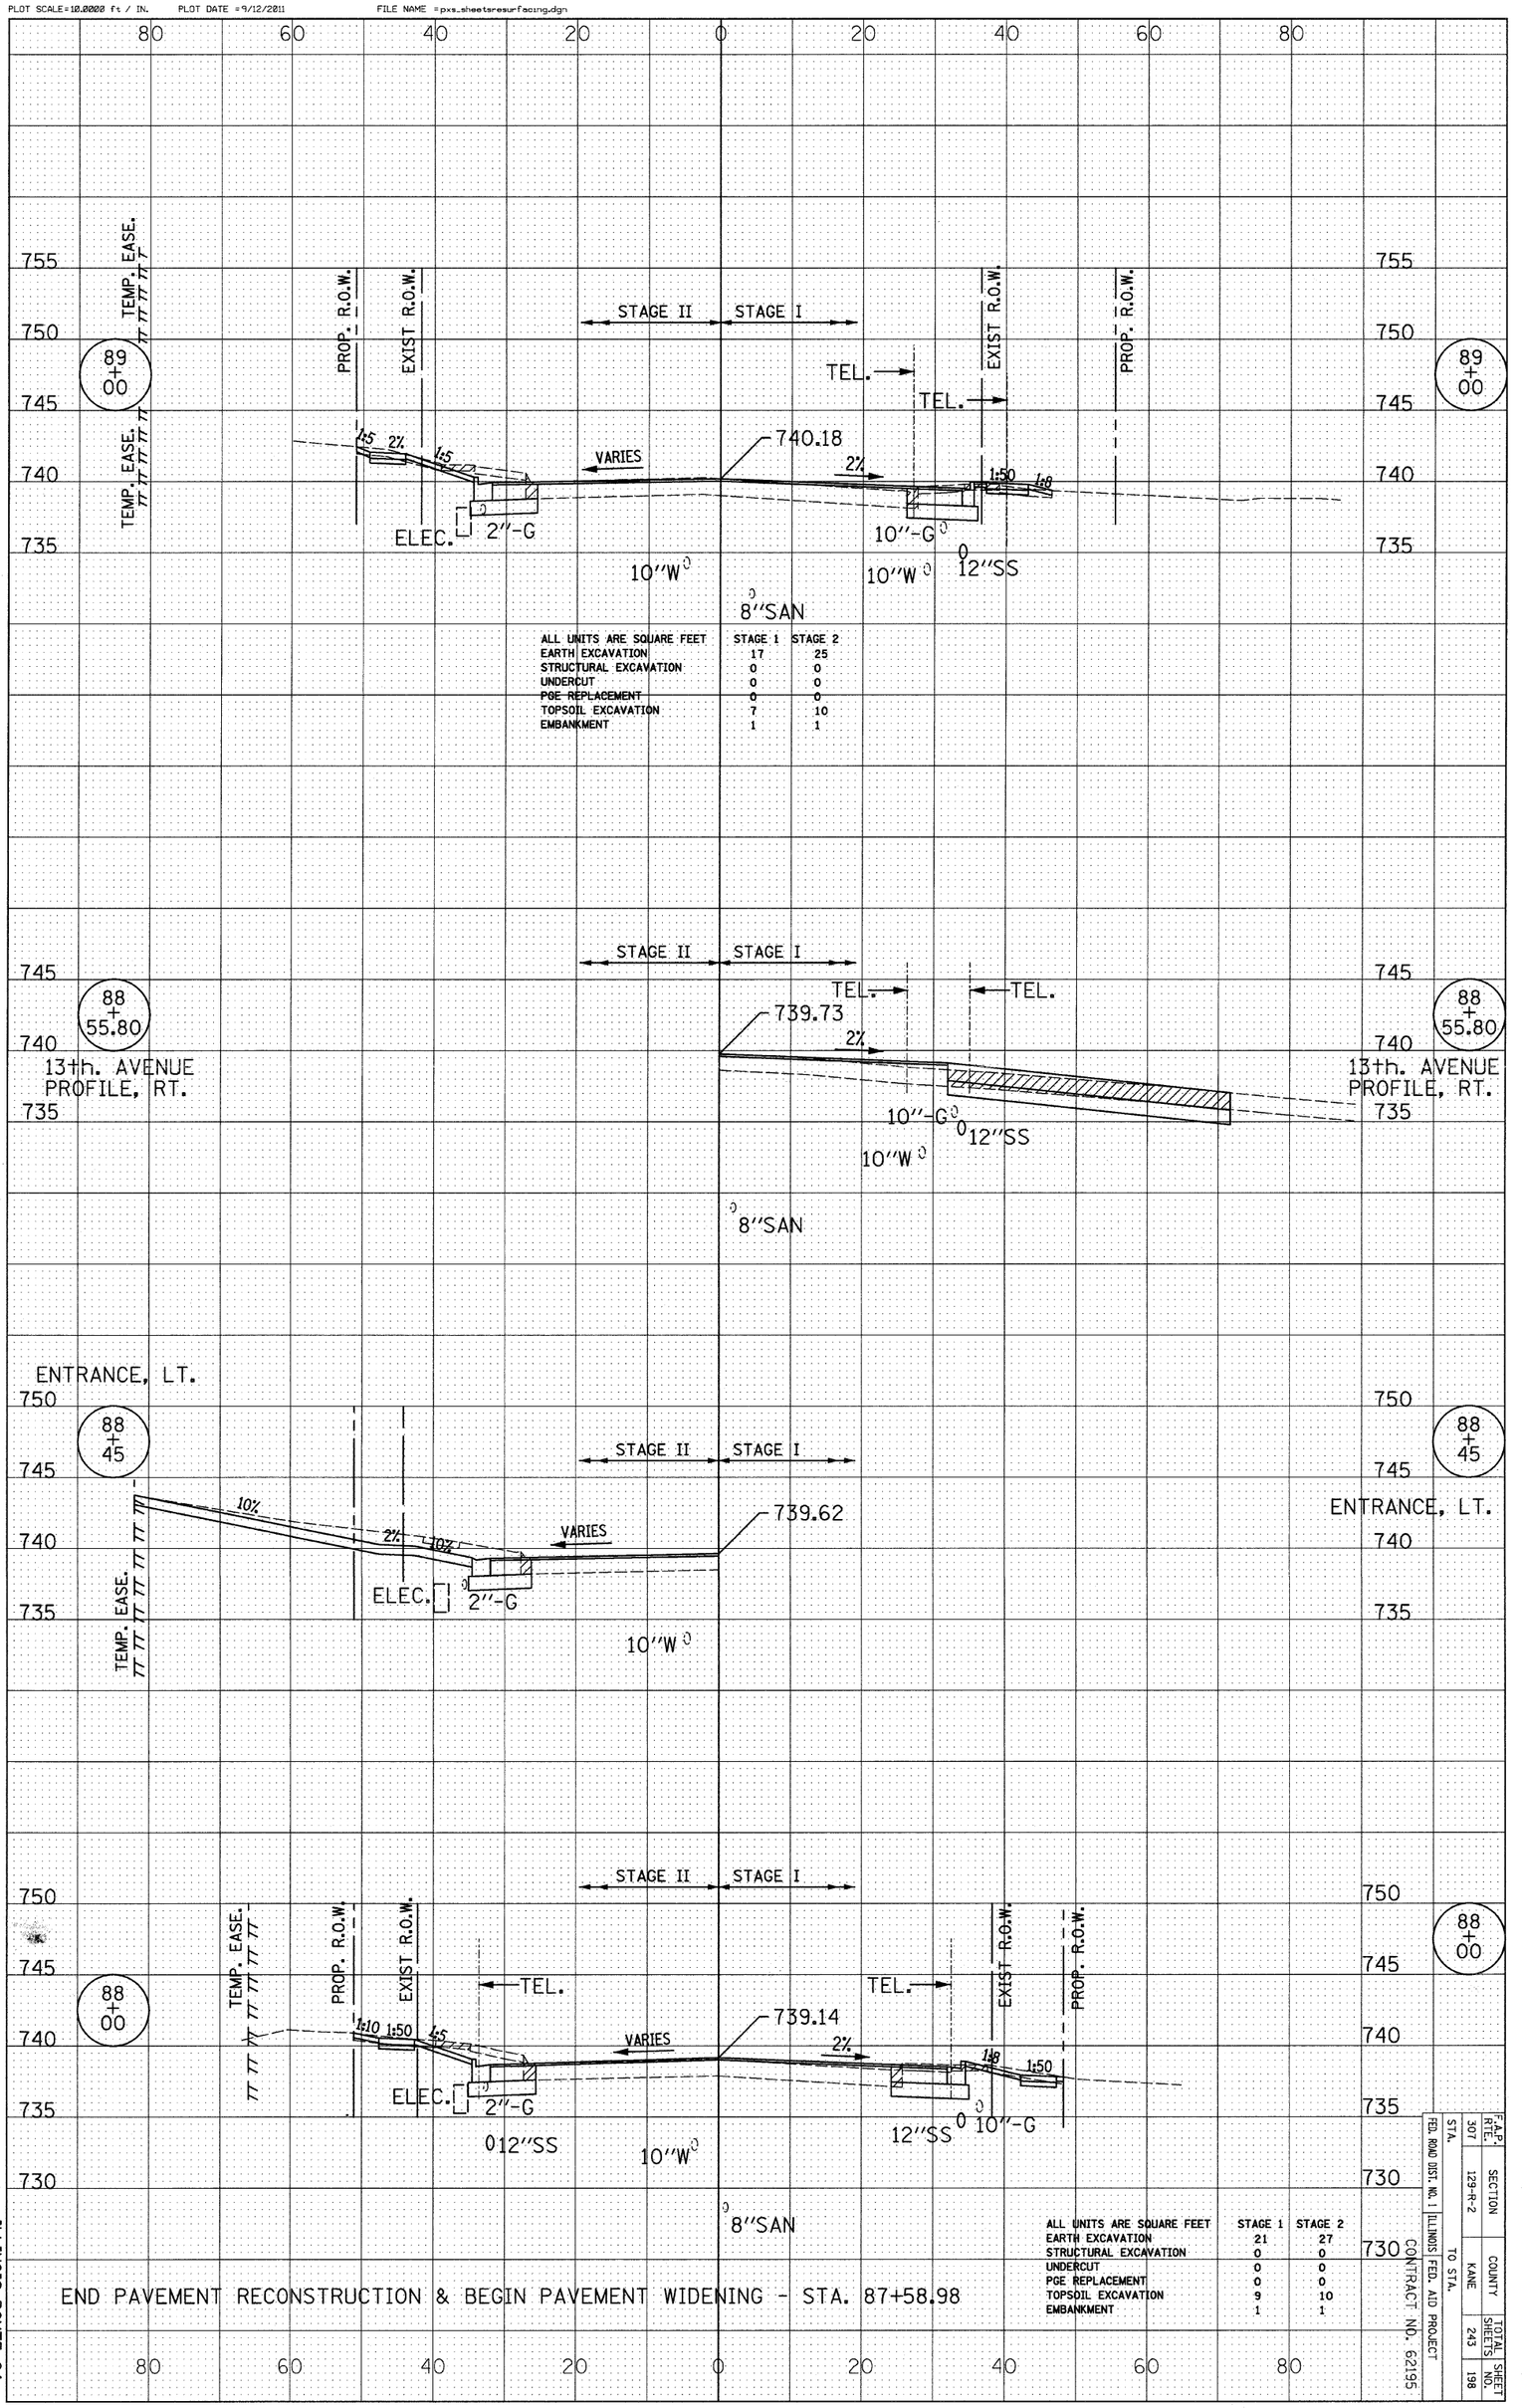

ILLINOIS ROUTE 64

F.A.P. RTE.	SECTION	COUNTY	TOTAL SHEETS	SHEET NO.
307	129-9R-2	KANE	243	198

FED. ROAD DIST. NO. 1 | ILLINOIS | FED. AID PROJECT | STA. | TO STA. | CONTRACT NO. 62195