PLOT SCALE=10.0000 ft / IN. PLOT DATE =9/12/2011 FILE NAME =pxs_sheetsresurfacing.dgn

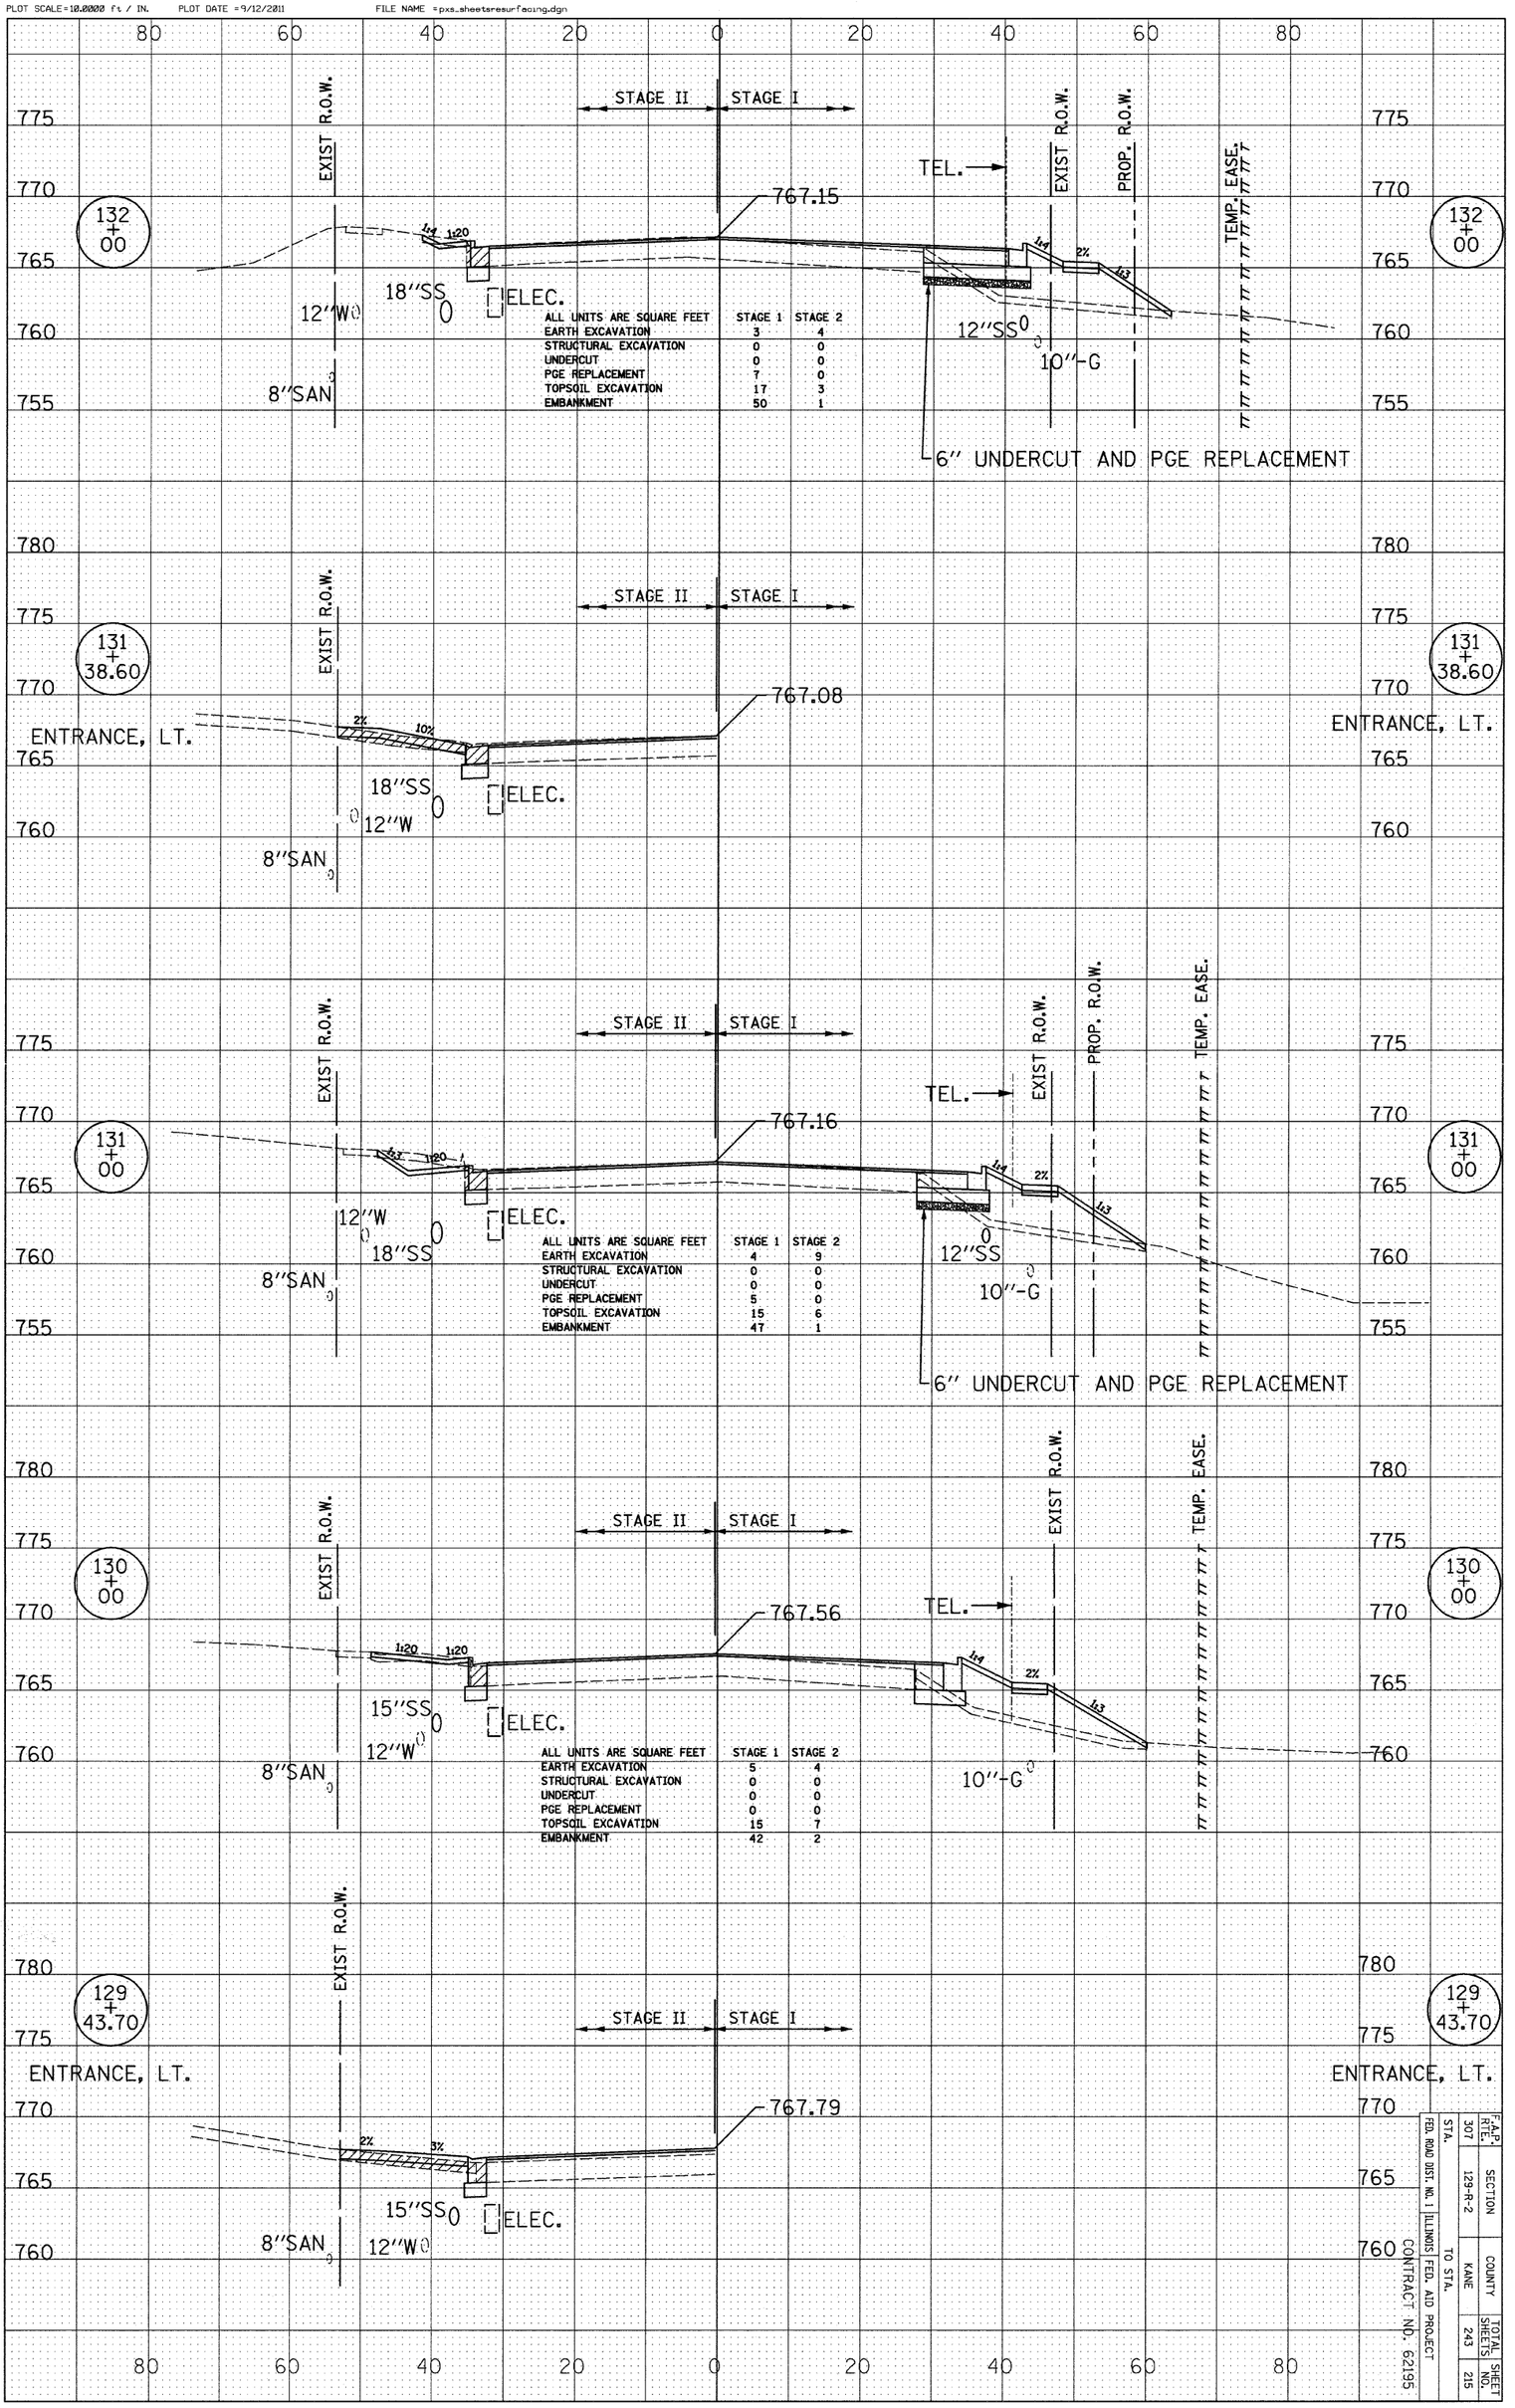

F.A.P. RTE.	SECTION	COUNTY	TOTAL SHEETS	SHEET NO.
307	129-R-2	KANE	243	215

FED. ROAD DIST. NO. 1 | ILLINOIS FED. AID PROJECT
STA. TO STA.
CONTRACT NO. 62195

ILLINOIS ROUTE 64