TERRA ENGINEERING LTD.
225 W. OHIO ST., FOURTH FL.
CHICAGO, IL 60654
(312)467-0123

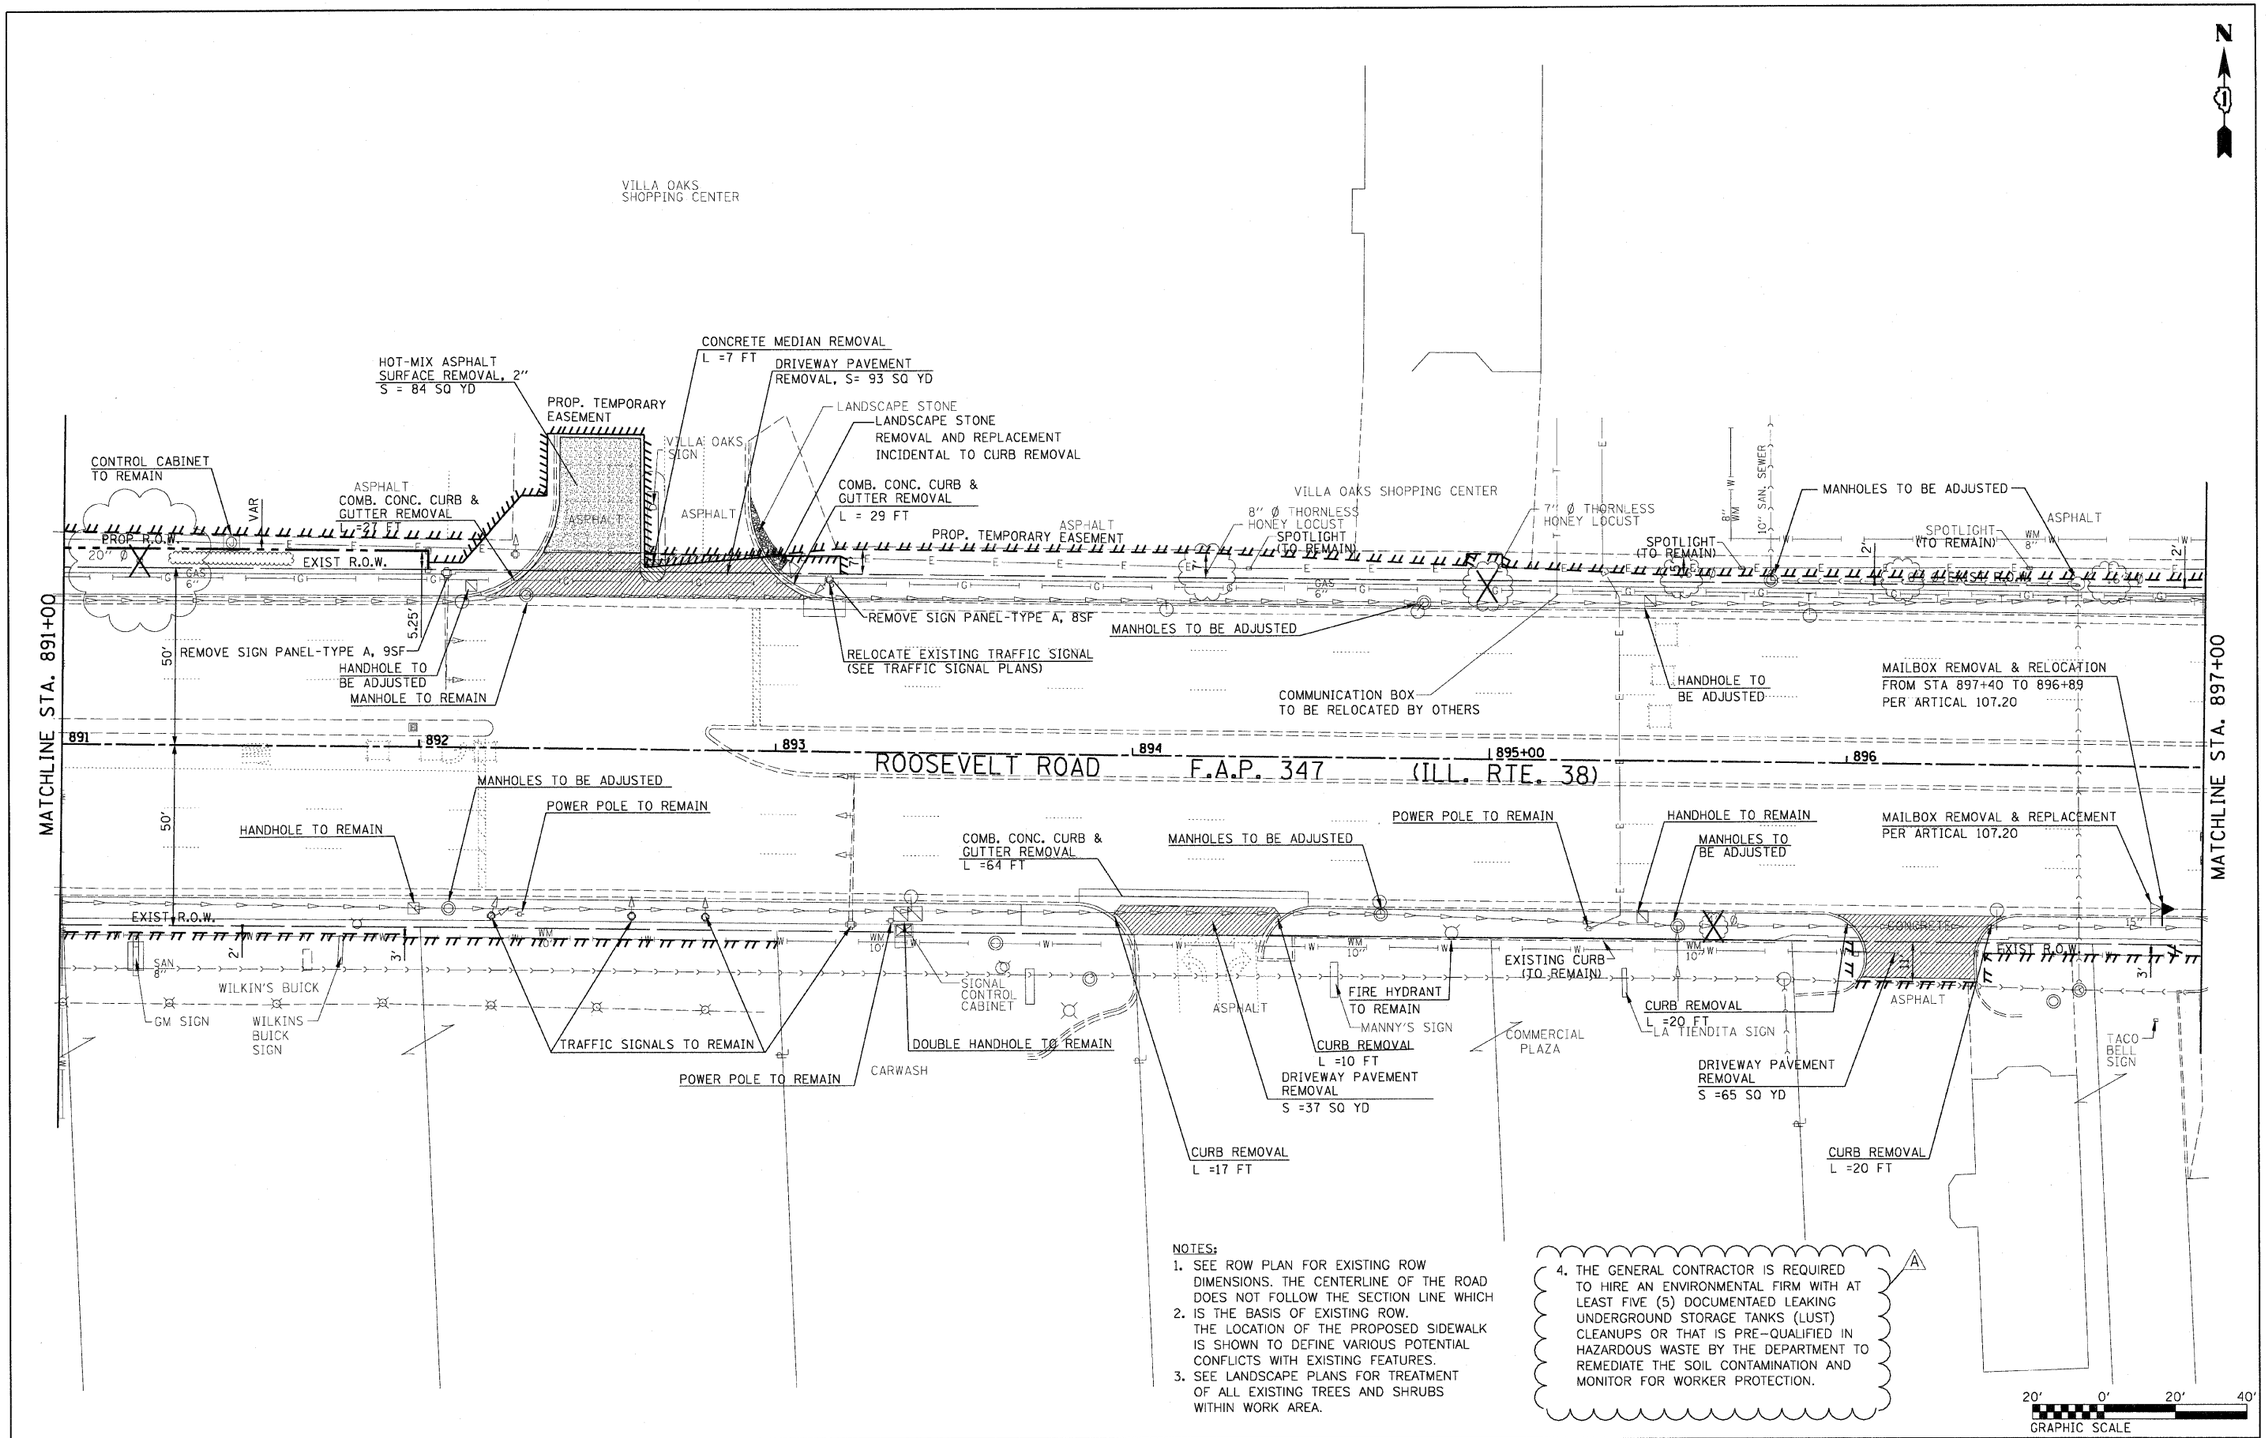

NOTES:
1. SEE ROW PLAN FOR EXISTING ROW DIMENSIONS. THE CENTERLINE OF THE ROAD DOES NOT FOLLOW THE SECTION LINE WHICH
2. IS THE BASIS OF EXISTING ROW. THE LOCATION OF THE PROPOSED SIDEWALK IS SHOWN TO DEFINE VARIOUS POTENTIAL CONFLICTS WITH EXISTING FEATURES.
3. SEE LANDSCAPE PLANS FOR TREATMENT OF ALL EXISTING TREES AND SHRUBS WITHIN WORK AREA.

A
4. THE GENERAL CONTRACTOR IS REQUIRED TO HIRE AN ENVIRONMENTAL FIRM WITH AT LEAST FIVE (5) DOCUMENTAED LEAKING UNDERGROUND STORAGE TANKS (LUST) CLEANUPS OR THAT IS PRE-QUALIFIED IN HAZARDOUS WASTE BY THE DEPARTMENT TO REMEDIATE THE SOIL CONTAMINATION AND MONITOR FOR WORKER PROTECTION.

FILE NAME = $FILEL$	USER NAME $USER$	DESIGNED DA/SC	REVISED 10/24/2011	
		DRAWN BM/CC/BB	REVISED 11/15/2011	
	PLOT SCALE $SCALE$	CHECKED DA	REVISED 01/03/2012 ADDENDUM A	
	PLOT DATE $DATE$	DATE 06/08/2011	REVISED	

STATE OF ILLINOIS
DEPARTMENT OF TRANSPORTATION

REMOVAL PLAN
FROM STA 891+00 TO STA 897+00

SCALE: AS SHOWN | SHEET NO. 2 OF 4 SHEETS | STA. 891+00 TO STA. 897+00

F.A.P. RTE.	SECTION	COUNTY	TOTAL SHEETS	SHEET NO.
347	02-00077-00-SW	DUPAGE	73	12
		CONTRACT NO. 63197		
FED. ROAD DIST. NO.	ILLINOIS	FED. AID PROJECT		