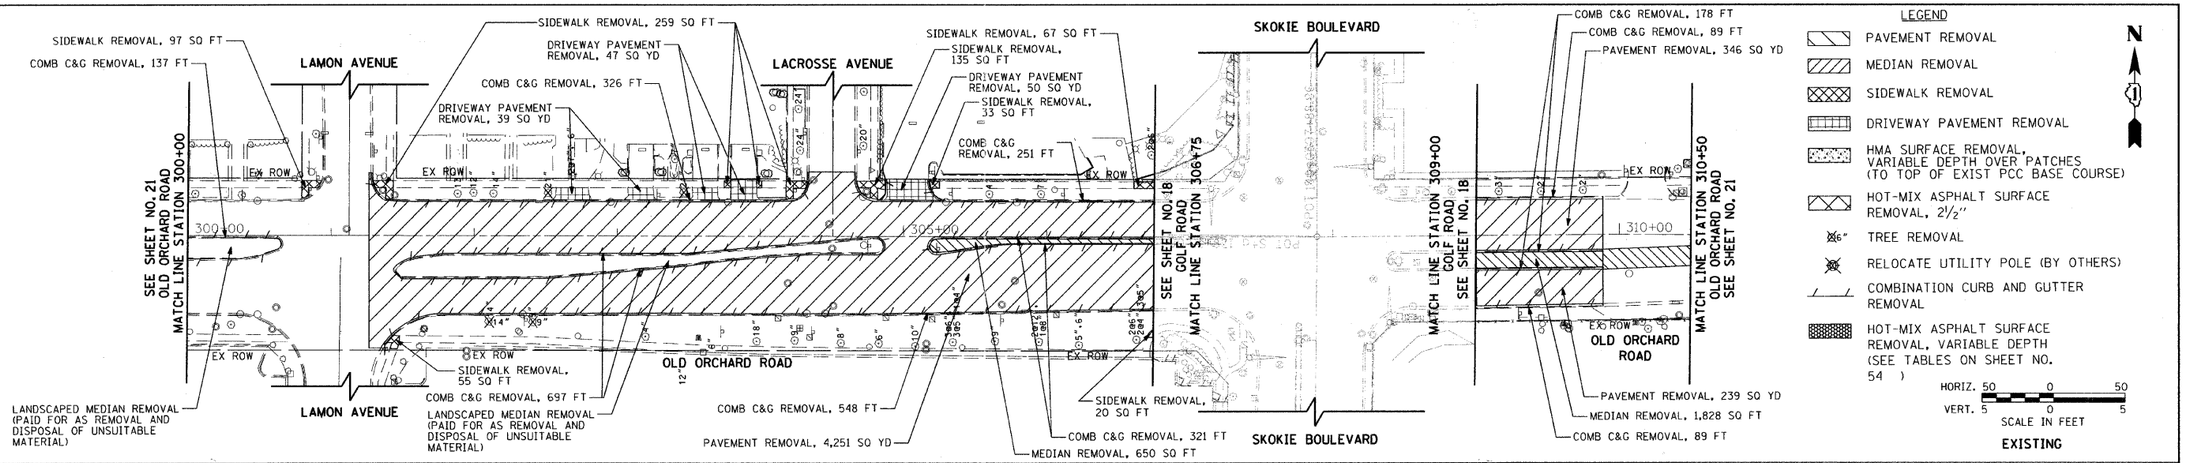

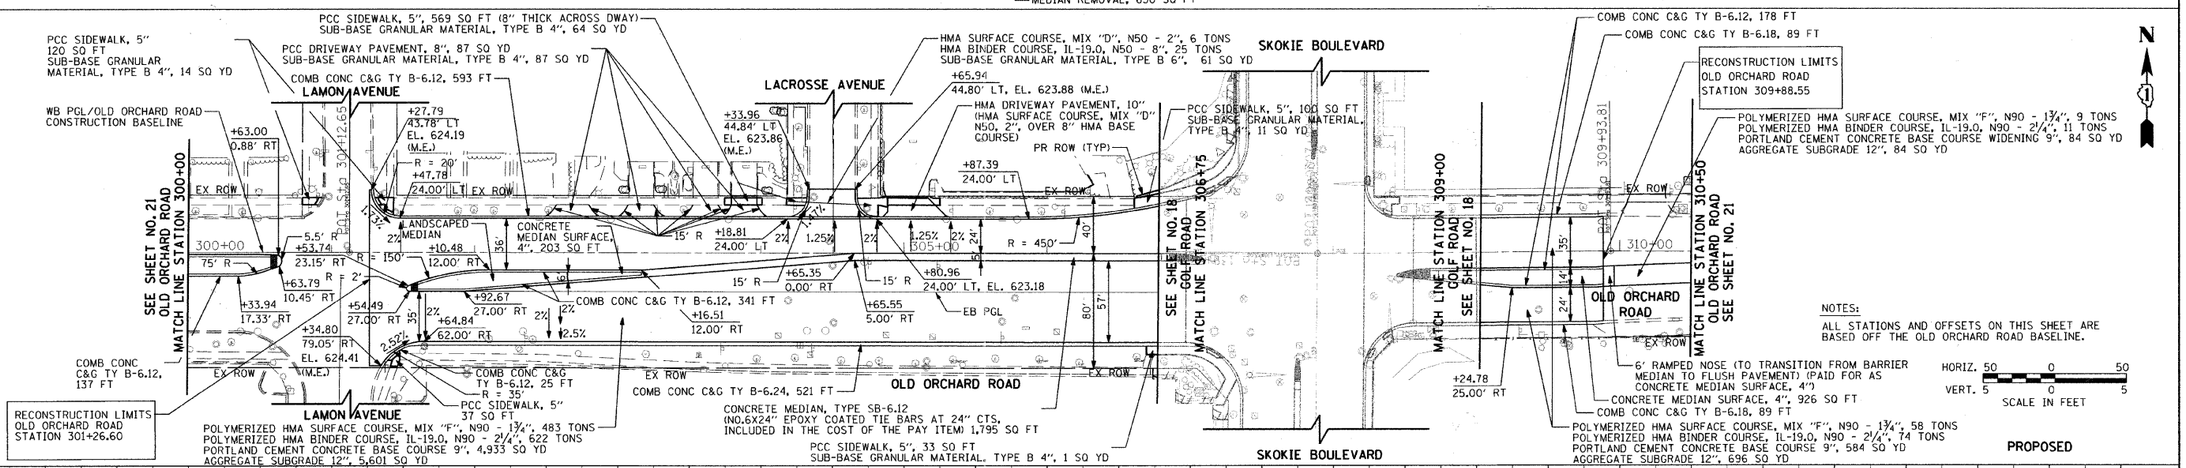

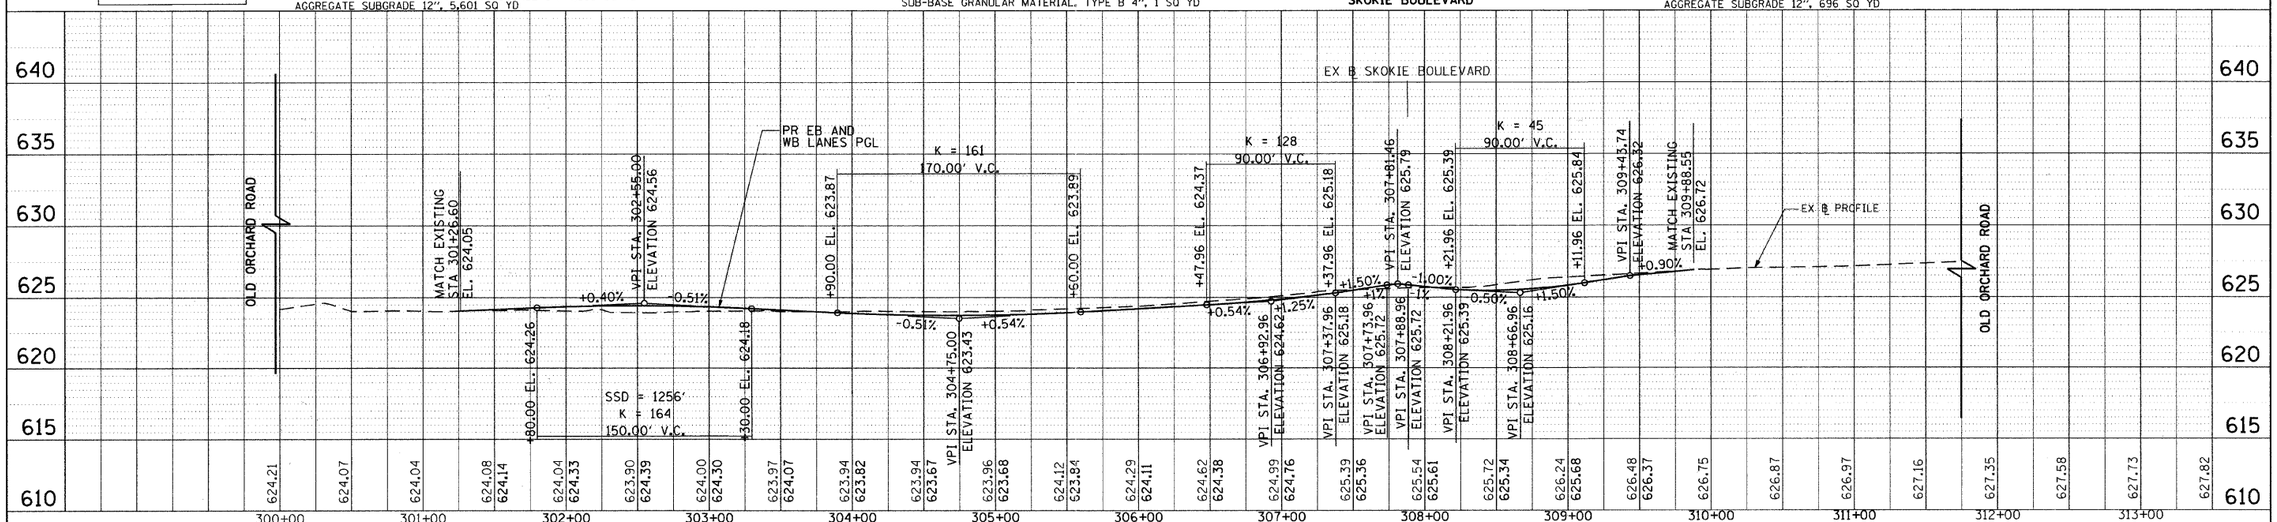

TranSystems
1475 EAST WOODFIELD ROAD, SUITE 600
SCHAUMBURG, ILLINOIS 60173
(847) 805-9600

FILE NAME =	USER NAME = CEComin	DESIGNED - CEC	REVISED -
gr\ch08\0045\road\sheets\045-FP-301.sht		DRAWN - CEC	REVISED -
	PLOT SCALE = 50.000 ' / IN.	CHECKED - DWB	REVISED -
	PLOT DATE = 11/4/2011	DATE - 11/07/2011	REVISED -

STATE OF ILLINOIS
DEPARTMENT OF TRANSPORTATION

U.S. ROUTE 41 (SKOKIE BOULEVARD)
PLAN AND PROFILE

SCALE: 1"=50' | SHEET NO. 4 OF 5 SHEETS | STA. 300+00 TO STA. 312+00

F.A.P. RTE.	SECTION	COUNTY	TOTAL SHEETS	SHEET NO.
350	00-00243-00-CH	COOK	142	20
		CONTRACT NO. 63566		
FED. ROAD DIST. NO. 7	ILLINOIS	FED. AID PROJECT		