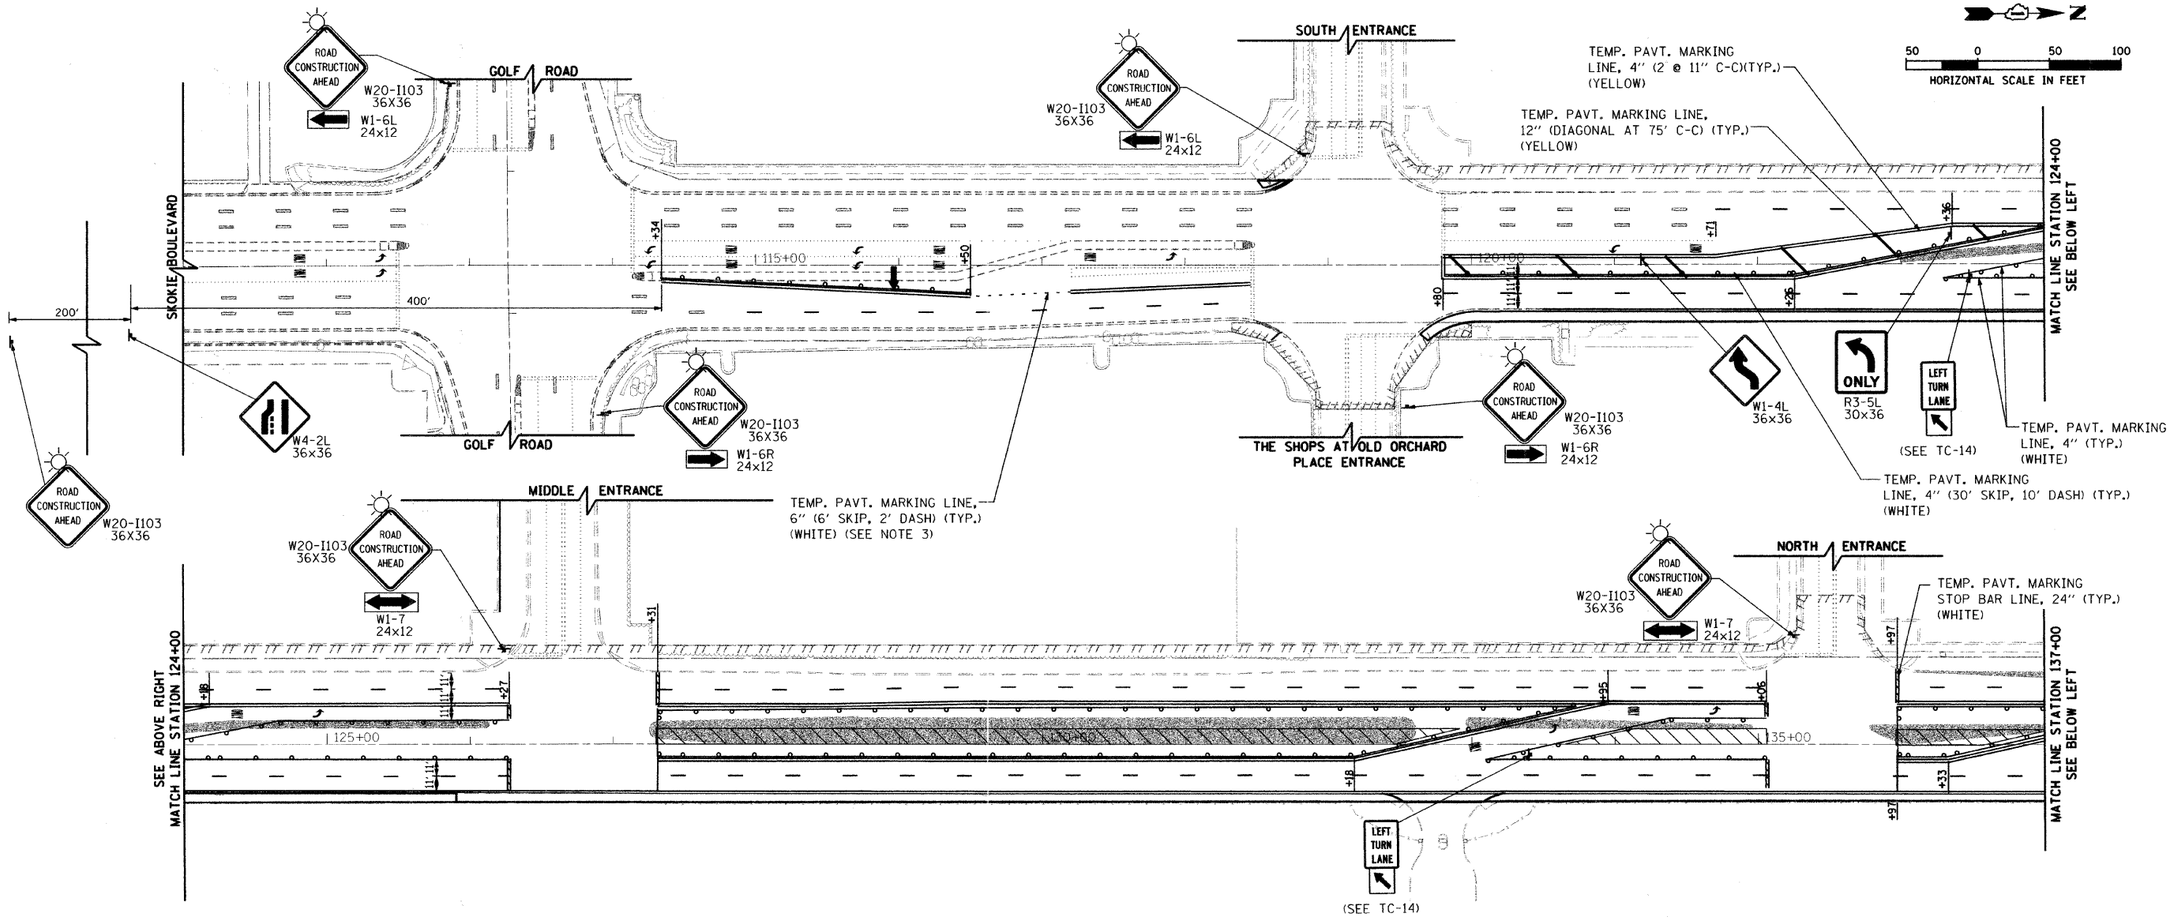


## LEGEND

- CONE, DRUM OR BARRICADE (NOT REQUIRED FOR MOVING OPERATION)
- TEMPORARY CONCRETE BARRIER
- SIGN ON PORTABLE OR PERMANANT SUPPORT
- TYPE III BARRICADE WITH FLASHING LIGHTS
- ARROW BOARD
- WORK AREA
- TEMPORARY PAVEMENT
- FLASHING BEACON

NOTES:

1. TRAFFIC CONFIGURATION ON OLD ORCHARD ROAD SAME AS STAGE 1A
2. ADJUST LOCATION OF NB LEFT TURN LANE TAPERS AS NEEDED TO COMPLETE STAGE CONSTRUCTION
3. TAPE SHALL BE USED FOR THE TEMPORARY PAVEMENT MARKINGS BETWEEN FOSTER STREET AND THE SOUTH MALL ENTRANCE

TranSystems
1475 EAST WOODFIELD ROAD, SUITE 600
SCHAUMBURG, ILLINOIS 60173
(847) 805-9600

| | | | |
|---|---|---|---|
| FILE NAME = g:\ch20\0045\road\sheets\U45-M1-3j4-Stage2B.sht | USER NAME = CEComin | DESIGNED FA | REVISED - |
| | | DRAWN FA | REVISED - |
| | PLOT SCALE = 50.000 ' / IN. | CHECKED DWB | REVISED - |
| | PLOT DATE = 6/3/2011 | DATE 06/03/2011 | REVISED - |

**STATE OF ILLINOIS**
**DEPARTMENT OF TRANSPORTATION**

**U.S. ROUTE 41 (SKOKIE BOULEVARD)**
**SUGGESTED TRAFFIC CONTROL PLAN (STAGE-2B)**

SCALE: 1"=50' | SHEET NO. 12 OF 21 SHEETS | STA. 114+00 TO STA. 147+00

| F.A.P. RTE. | SECTION | COUNTY | TOTAL SHEETS | SHEET NO. |
|---|---|---|---|---|
| 350 | 00-00243-00-CH | COOK | 142 | 33 |
| | | CONTRACT NO. 63566 | | |

FED. ROAD DIST. NO. 7 | ILLINOIS | FED. AID PROJECT