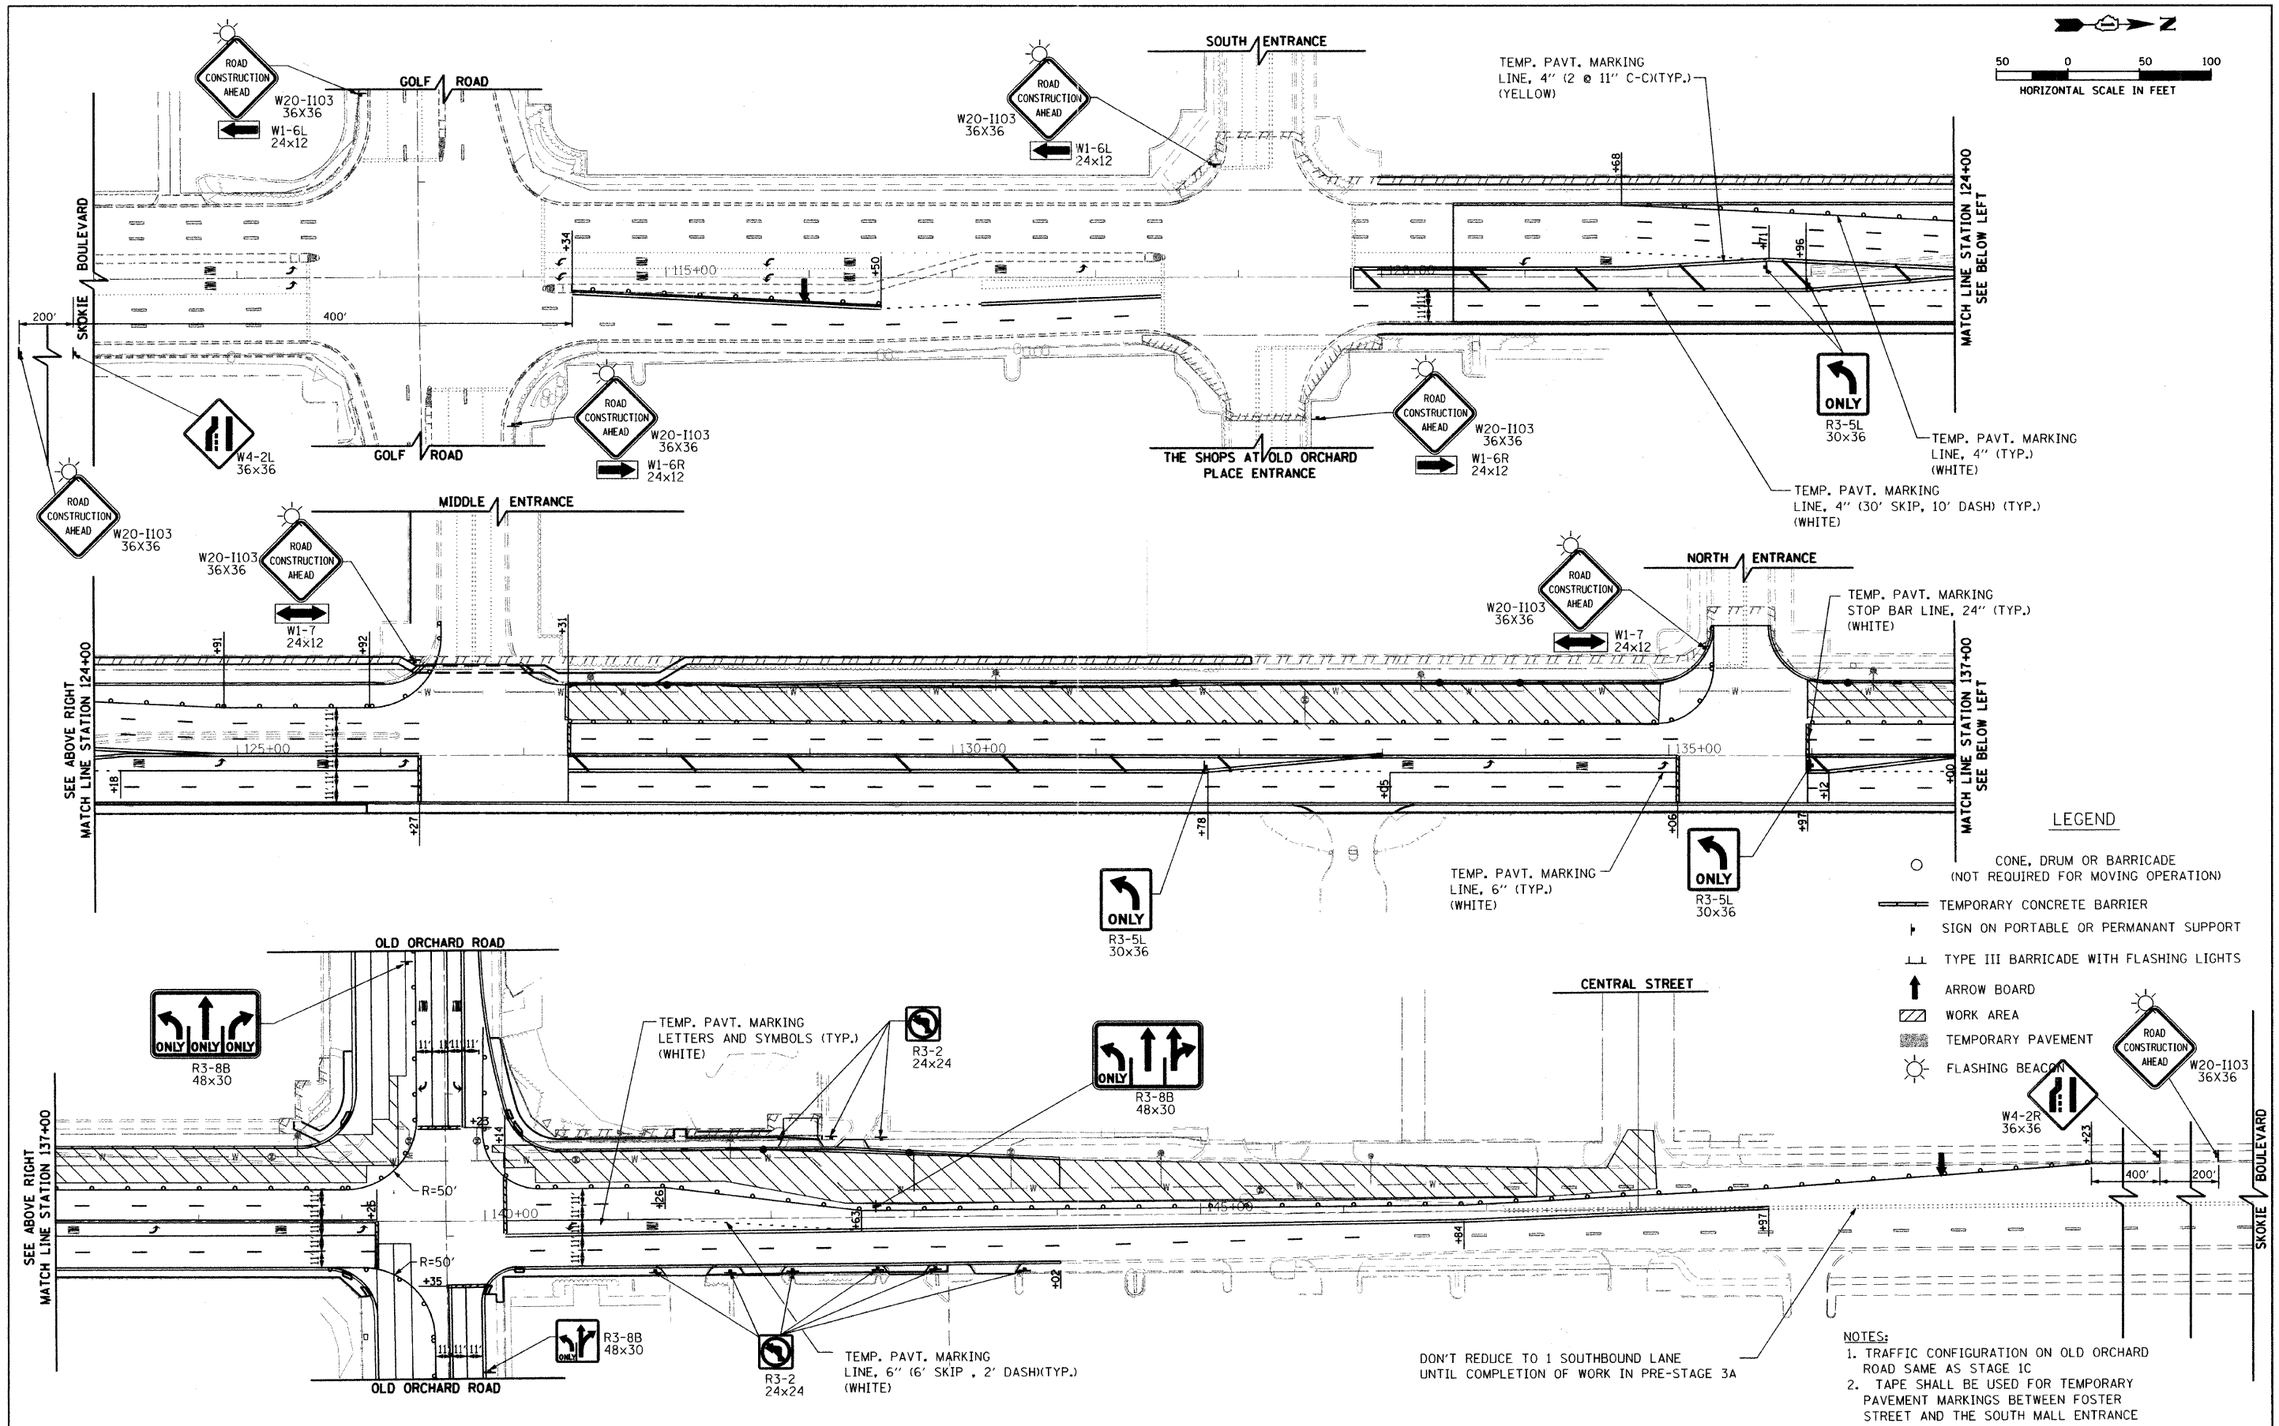

NOTES:
1. TRAFFIC CONFIGURATION ON OLD ORCHARD ROAD SAME AS STAGE 1C
2. TAPE SHALL BE USED FOR TEMPORARY PAVEMENT MARKINGS BETWEEN FOSTER STREET AND THE SOUTH MALL ENTRANCE

TranSystems
1475 EAST WOODFIELD ROAD, SUITE 600
SCHAUMBURG, ILLINOIS 60173
(847) 605-9600

FILE NAME = g:\ch200\R045\road\sheets\R45-MT-338-Stage3A.sht	USER NAME = CEComun	DESIGNED FA	REVISED -
		DRAWN FA	REVISED -
	PLOT SCALE = 50.000 ' / IN.	CHECKED DWB	REVISED -
	PLOT DATE = 6/3/2011	DATE 06/03/2011	REVISED -

STATE OF ILLINOIS
DEPARTMENT OF TRANSPORTATION

U.S. ROUTE 41 (SKOKIE BOULEVARD)
SUGGESTED TRAFFIC CONTROL PLAN (STAGE-3A)

SCALE: 1"=50' | SHEET NO. 16 OF 21 SHEETS | STA. 114+00 TO STA. 147+00

F.A.P. RTE.	SECTION	COUNTY	TOTAL SHEETS	SHEET NO.
350	00-00243-00-CH	COOK	142	37
		CONTRACT NO. 63566		

FED. ROAD DIST. NO. 7 | ILLINOIS | FED. AID PROJECT