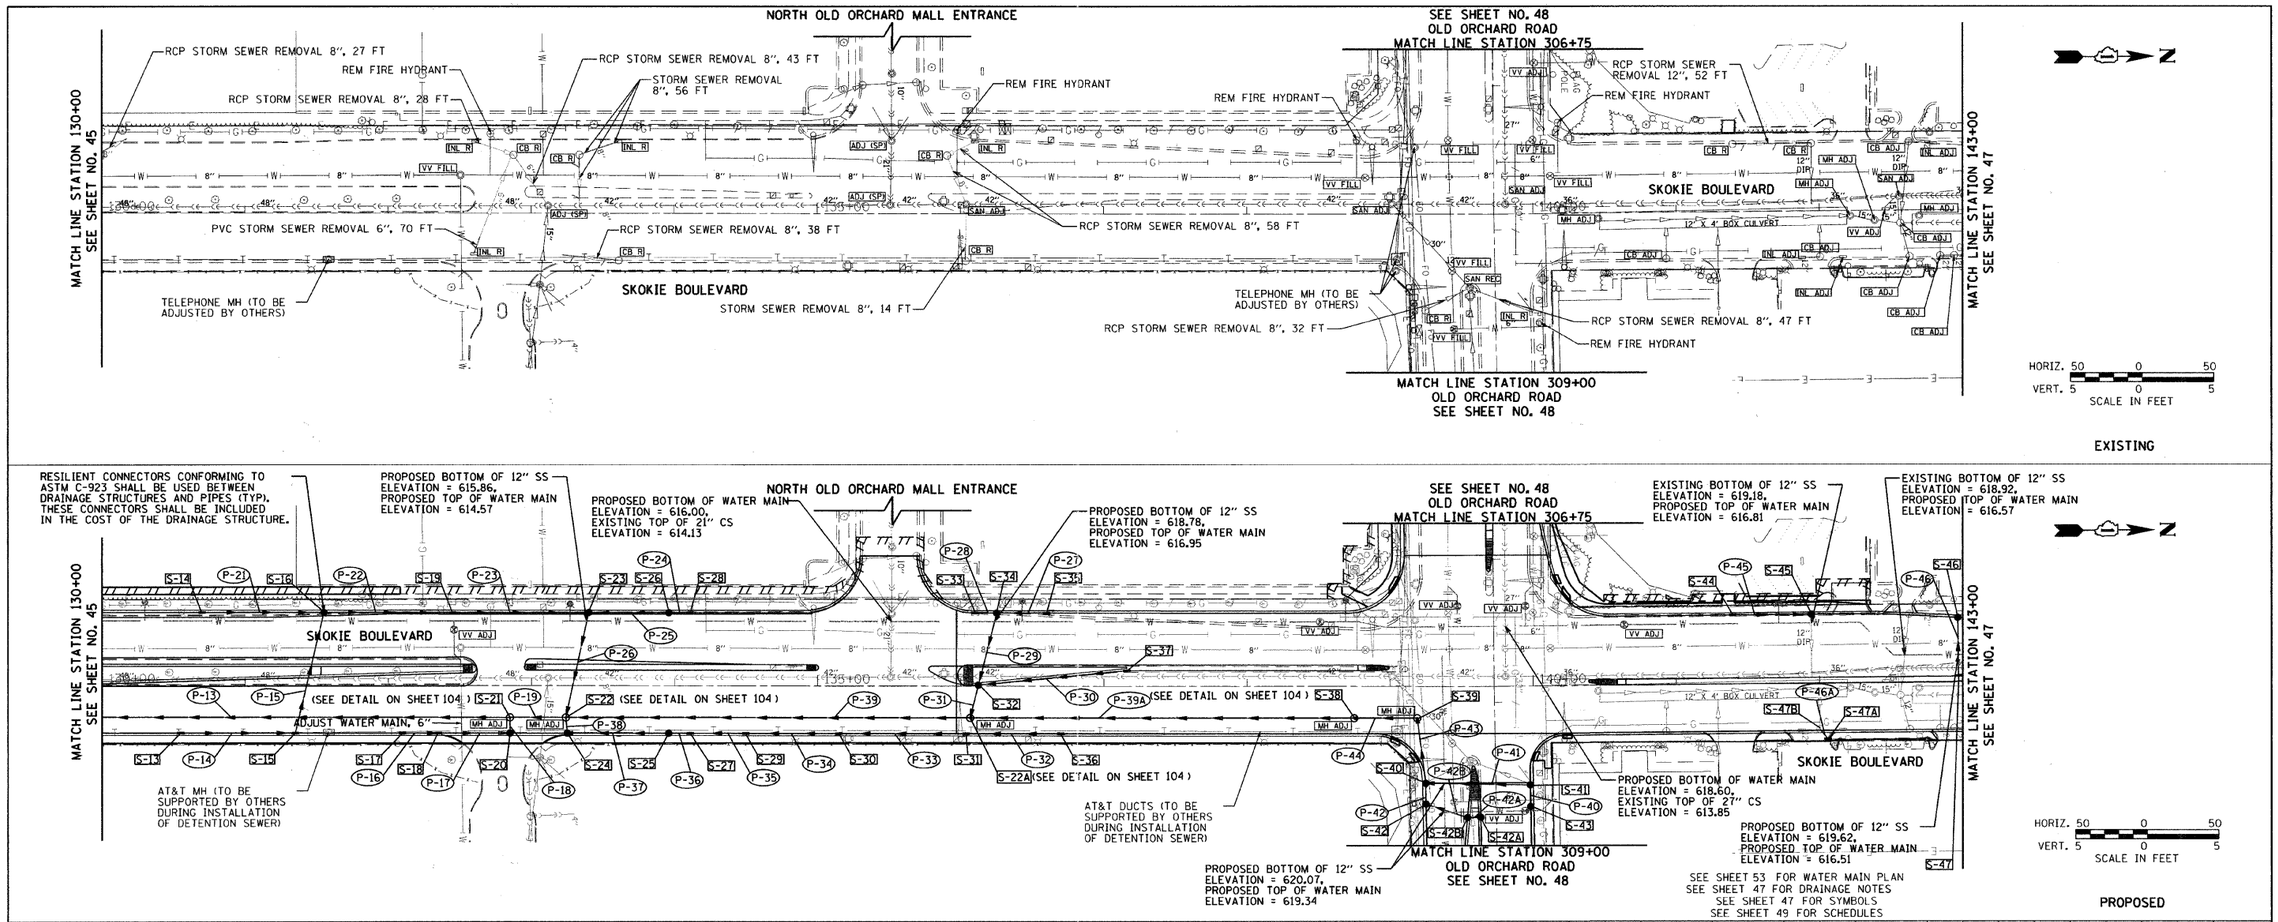

EXISTING

PROPOSED

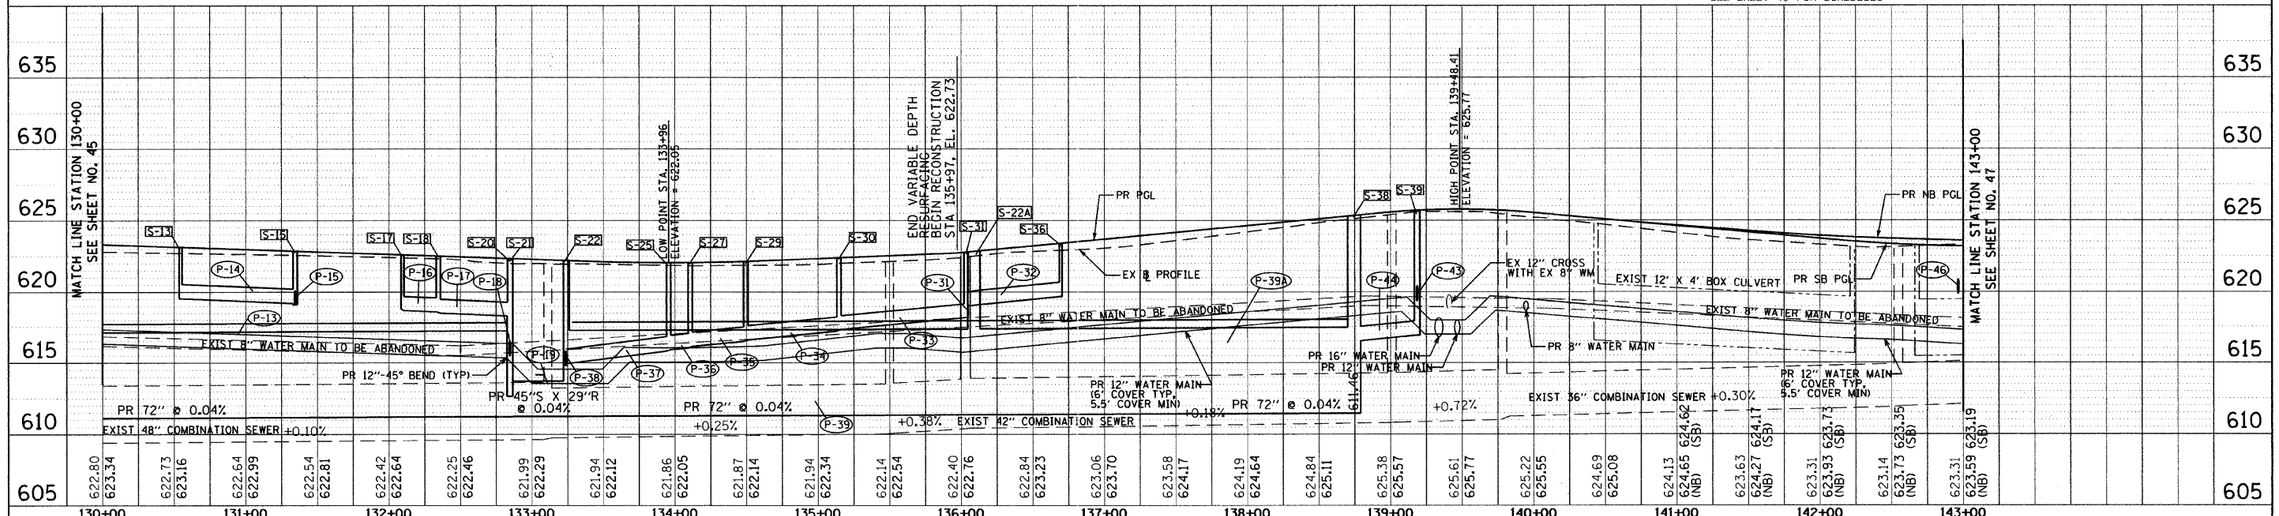

PLAN
SURVEYED / PLATTED / ALIGNMENT CHECKED / R.O.W. CHECKED / UTIL. NOTED / FIELD BOOK NOTE BOOK NO. / FILE NAME
BY / DATE

PROFILE
SURVEYED / PLATTED / GRADES CHECKED / BLM. NOTED / STRUCTURE NOTATIONS CHKD
NOTE BOOK NO.
BY / DATE

TranSystems
1475 EAST WOODFIELD ROAD, SUITE 600
SCHAUMBURG, ILLINOIS 60173
(847) 605-9600

FILE NAME = g:\ch00\0045\road\sheets\045-DU-202.sht	USER NAME = CEComsn	DESIGNED - CEC	REVISED -
		DRAWN - CEC	REVISED -
	PLOT SCALE = 50.000 ' / IN.	CHECKED - DWB	REVISED -
	PLOT DATE = 10/26/2011	DATE - 10/26/2011	REVISED -

STATE OF ILLINOIS
DEPARTMENT OF TRANSPORTATION

U.S. ROUTE 41 (SKOKIE BOULEVARD)
DRAINAGE AND UTILITIES PLAN

SCALE: 1"=50' | SHEET NO. 2 OF 5 SHEETS | STA. 130+00 TO STA. 143+00

F.A.P. RTE.	SECTION	COUNTY	TOTAL SHEETS	SHEET NO.
350	00-00243-00-CH	COOK	142	46

CONTRACT NO. 63566

FED. ROAD DIST. NO. 7 | ILLINOIS | FED. AID PROJECT