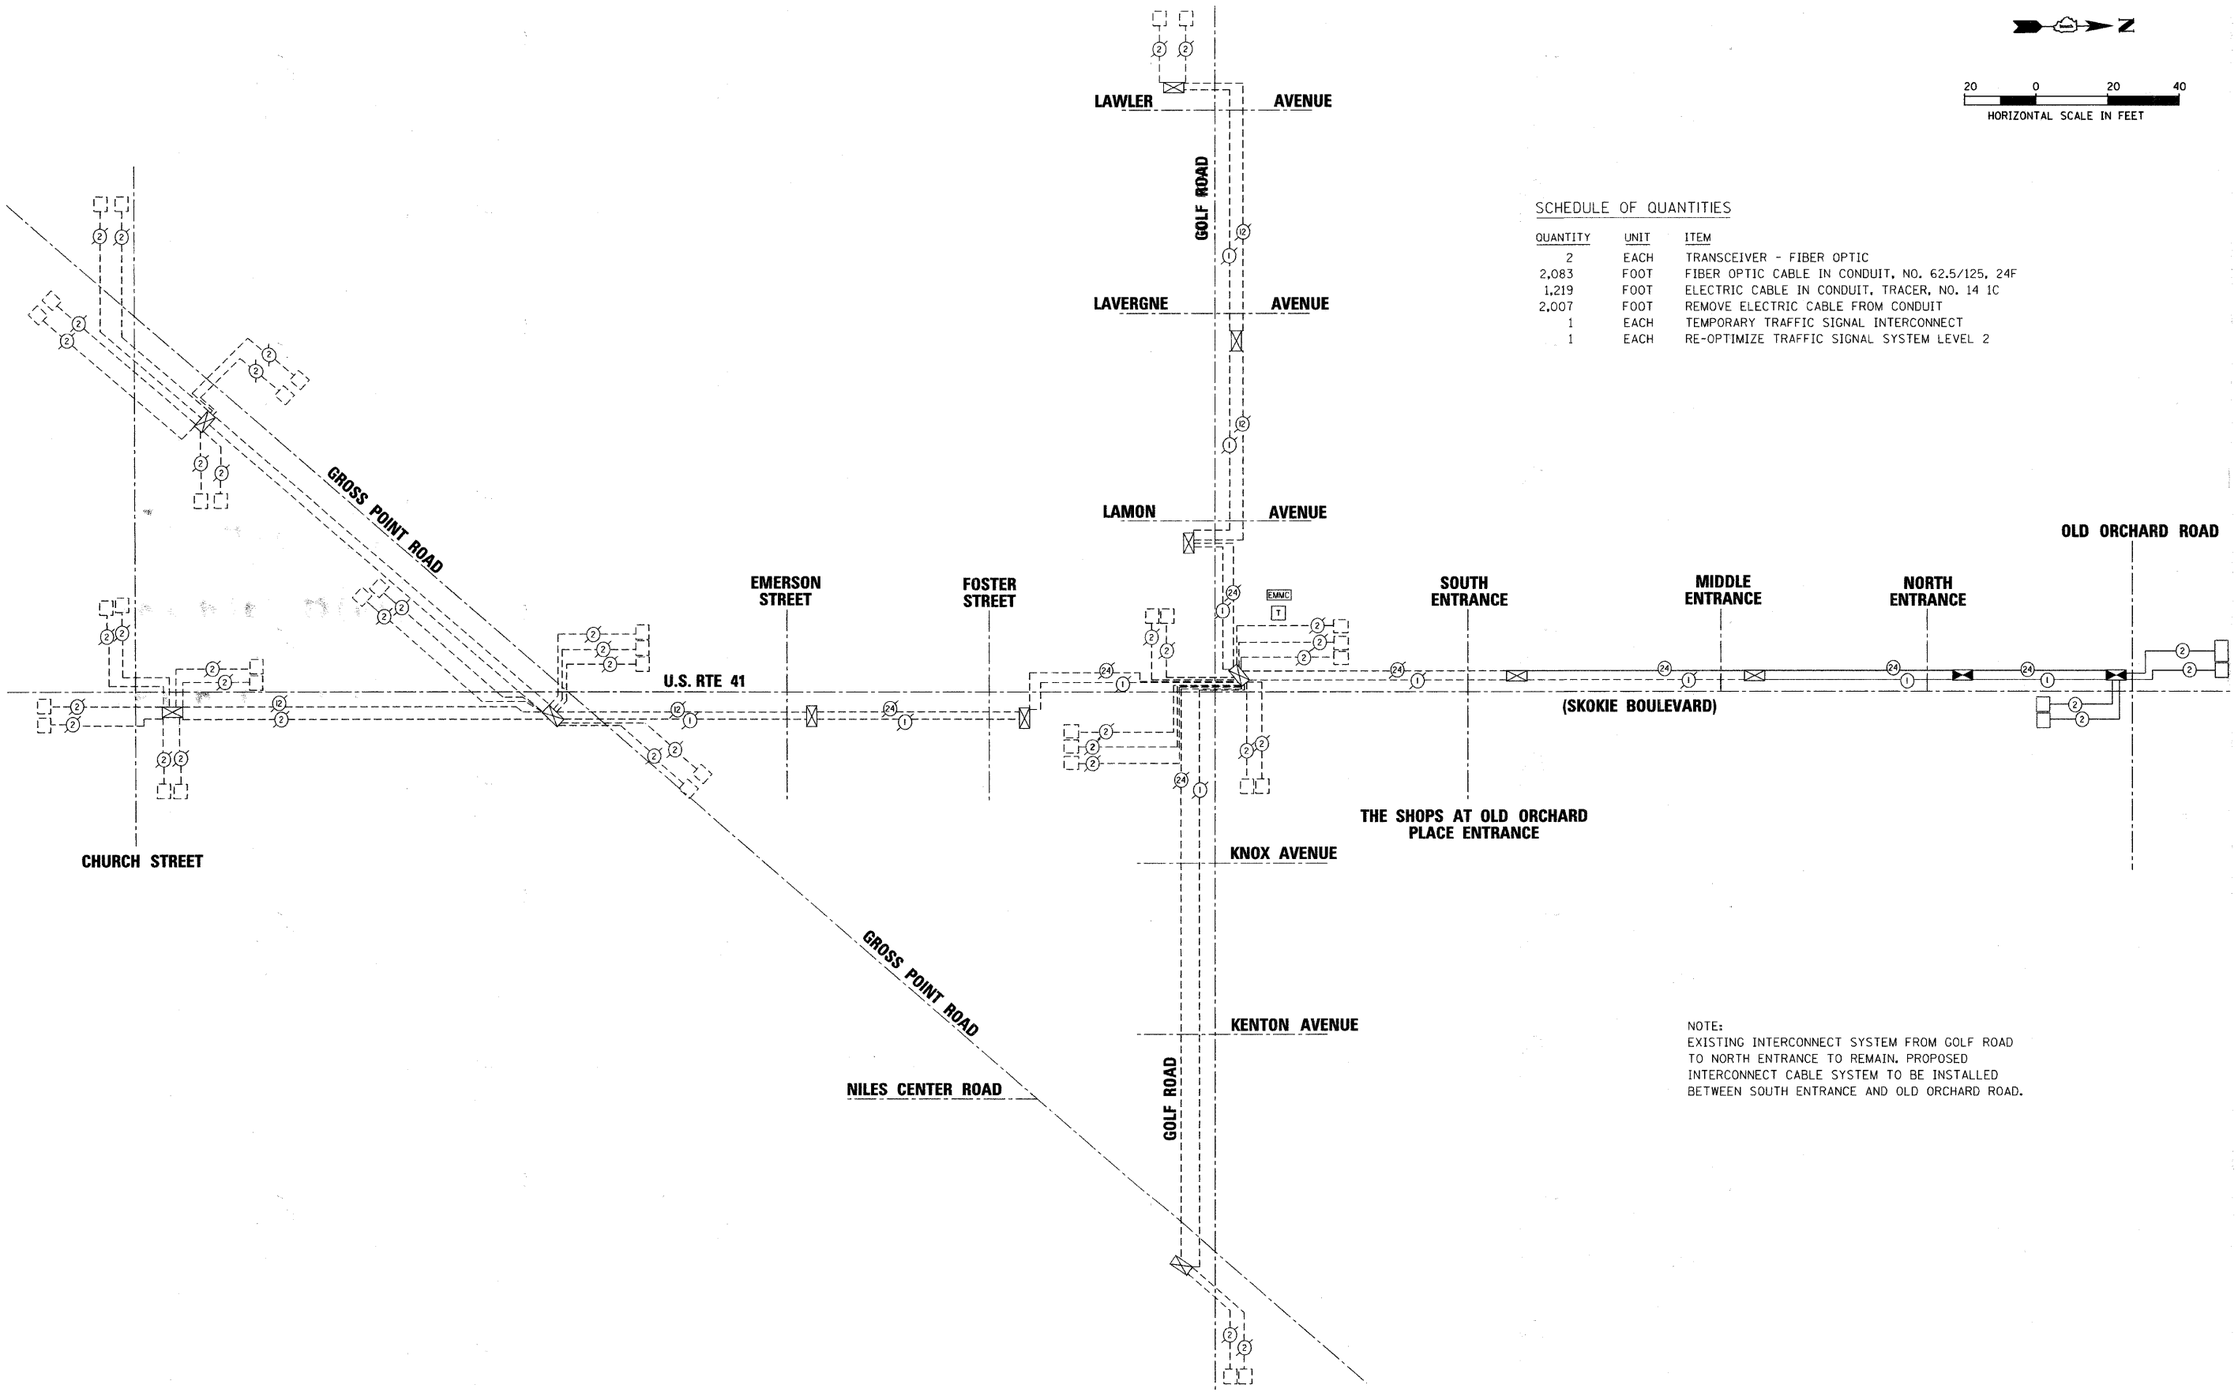


SCHEDULE OF QUANTITIES

| QUANTITY | UNIT | ITEM |
|---|---|---|
| 2 | EACH | TRANSCEIVER - FIBER OPTIC |
| 2,083 | FOOT | FIBER OPTIC CABLE IN CONDUIT, NO. 62.5/125, 24F |
| 1,219 | FOOT | ELECTRIC CABLE IN CONDUIT, TRACER, NO. 14 IC |
| 2,007 | FOOT | REMOVE ELECTRIC CABLE FROM CONDUIT |
| 1 | EACH | TEMPORARY TRAFFIC SIGNAL INTERCONNECT |
| 1 | EACH | RE-OPTIMIZE TRAFFIC SIGNAL SYSTEM LEVEL 2 |

NOTE:
EXISTING INTERCONNECT SYSTEM FROM GOLF ROAD TO NORTH ENTRANCE TO REMAIN. PROPOSED INTERCONNECT CABLE SYSTEM TO BE INSTALLED BETWEEN SOUTH ENTRANCE AND OLD ORCHARD ROAD.

TranSystems
1475 EAST WOODFIELD ROAD, SUITE 600
SCHAUMBURG, ILLINOIS 60173
(847) 605-9600

| | | | |
|---|---|---|---|
| FILE NAME = g:\ch08\0049\road\sheets\0049-TS-225_SCHEMATIC.sht | USER NAME = CECosin | DESIGNED FA | REVISED - |
| | | DRAWN FA | REVISED - |
| | PLOT SCALE = 20.000 ' / IN. | CHECKED KMM | REVISED - |
| | PLOT DATE = 6/3/2011 | DATE 06/03/2011 | REVISED - |

**STATE OF ILLINOIS**
**DEPARTMENT OF TRANSPORTATION**

**U.S. ROUTE 41 (SKOKIE BOULEVARD)**
**INTERCONNECT SCHEMATIC**

SCALE: N.T.S. | SHEET NO. 24 OF 33 SHEETS | STA. | TO STA.

| F.A.P. RTE. | SECTION | COUNTY | TOTAL SHEETS | SHEET NO. |
|---|---|---|---|---|
| 350 | 00-00243-00-CH | COOK | 142 | 81 |
| | | CONTRACT NO. 63566 | | |

FED. ROAD DIST. NO. 7 | ILLINOIS | FED. AID PROJECT