150 140 130 120 110 100 90 80 70 60 50 40 30 20 10 0 10 20 30 40 50 60 70 80 90 100 110 120 130 140 150

630 625 620

303+16.62

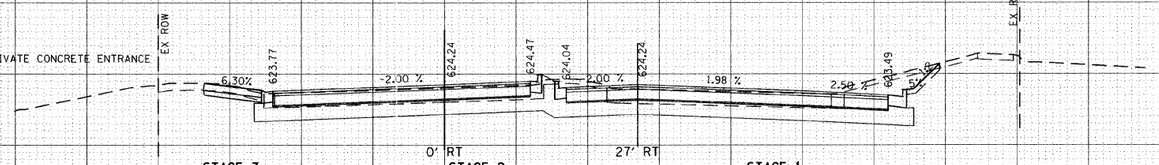

STAGE 3
CUT = 27.09 SF
FILL = 0.0 SF
TOPSOIL STRIPPING = 0.0 SF

STAGE 2
CUT = 34.46 SF
FILL = 0.0 SF
TOPSOIL STRIPPING = 2.98 SF

STAGE 1
CUT = 54.62 SF
FILL = 0.0 SF
TOPSOIL STRIPPING = 9.18 SF

303+16.62

630 625 620

303+00

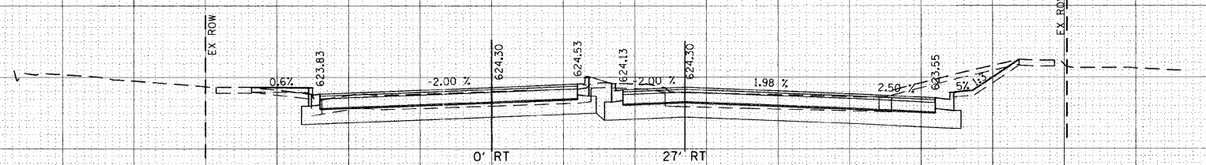

STAGE 3
CUT = 22.63 SF
FILL = 1.74 SF
TOPSOIL STRIPPING = 2.81 SF

STAGE 2
CUT = 34.30 SF
FILL = 0.0 SF
TOPSOIL STRIPPING = 3.47 SF

STAGE 1
CUT = 57.87 SF
FILL = 0.0 SF
TOPSOIL STRIPPING = 6.46 SF

303+00

630 625 620

302+73.91

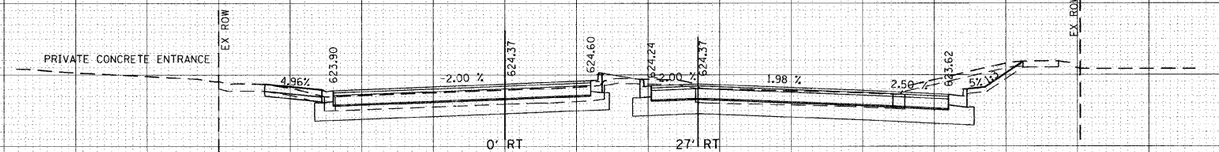

STAGE 3
CUT = 20.11 SF
FILL = 0.08 SF
TOPSOIL STRIPPING = 0.0 SF

STAGE 2
CUT = 32.80 SF
FILL = 0.0 SF
TOPSOIL STRIPPING = 4.27 SF

STAGE 1
CUT = 57.27 SF
FILL = 0.0 SF
TOPSOIL STRIPPING = 5.96 SF

302+73.91

630 625 620

302+61.80

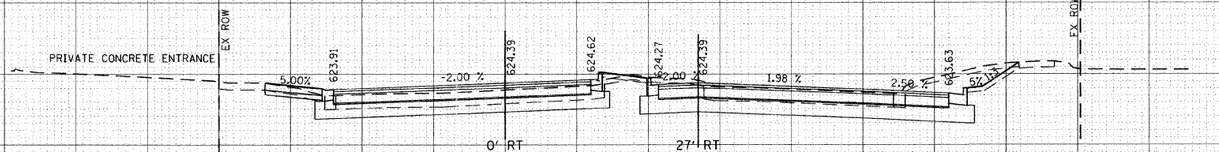

STAGE 3
CUT = 18.19 SF
FILL = 0.11 SF
TOPSOIL STRIPPING = 0.0 SF

STAGE 2
CUT = 32.70 SF
FILL = 7.39 SF
TOPSOIL STRIPPING = 4.40 SF

STAGE 1
CUT = 59.05 SF
FILL = 0.0 SF
TOPSOIL STRIPPING = 6.05 SF

302+61.80

150 140 130 120 110 100 90 80 70 60 50 40 30 20 10 0 10 20 30 40 50 60 70 80 90 100 110 120 130 140 150

FINAL SURVEY — NOTE BOOK — NO. — SURVEYED — PLOTTED — TOPSOIL SAMPLE — AREAS — AREAS CHECKED — BY — DATE

ORIGINAL SURVEY — NOTE BOOK — NO. — SURVEYED — PLOTTED — TOPSOIL SAMPLE — AREAS — AREAS CHECKED — BY — DATE

FILE NAME = gr\ch08\0045\road\sheets\OldOrchardxs.SHT	USER NAME = CEComin	DESIGNED - CEC	REVISED -
		DRAWN - CEC	REVISED -
	PLOT SCALE = 10.0000 ' / IN.	CHECKED - DWB	REVISED -
	PLOT DATE = 6/3/2011	DATE - 06/03/2011	REVISED -

STATE OF ILLINOIS
DEPARTMENT OF TRANSPORTATION

10' 0 10' / 5' 5' HORIZ. 1"=10' VERT. 1"=5'

U.S. ROUTE 41 (SKOKIE BOULEVARD)
CROSS SECTIONS–OLD ORCHARD ROAD

SCALE: | SHEET NO. 2 OF 6 SHEETS | STA. 302+61.80 | TO STA. 303+16.62

F.A.P. RTE.	SECTION	COUNTY	TOTAL SHEETS	SHEET NO.
1310	00-00243-00-CH	COOK	142	138
		CONTRACT NO.		
FED. ROAD DIST. NO. 7	ILLINOIS	FED. AID PROJECT		