MATCH LINE - STA. 99+50
SEE SHEET 10

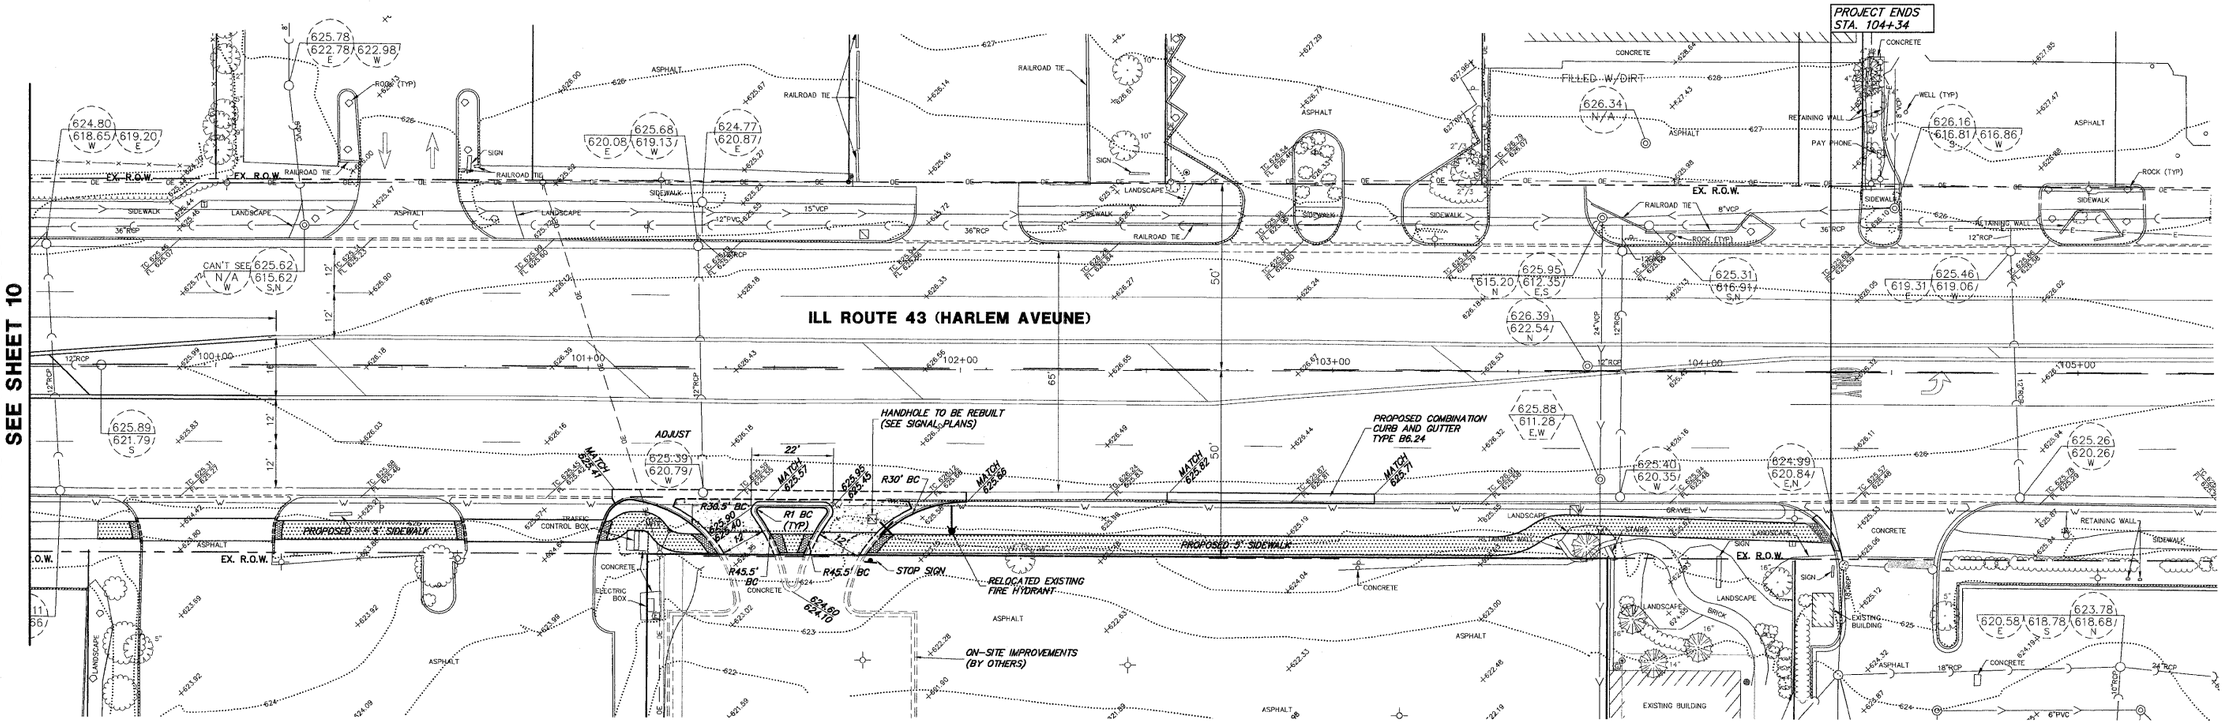

ILL ROUTE 43 (HARLEM AVEUNE)

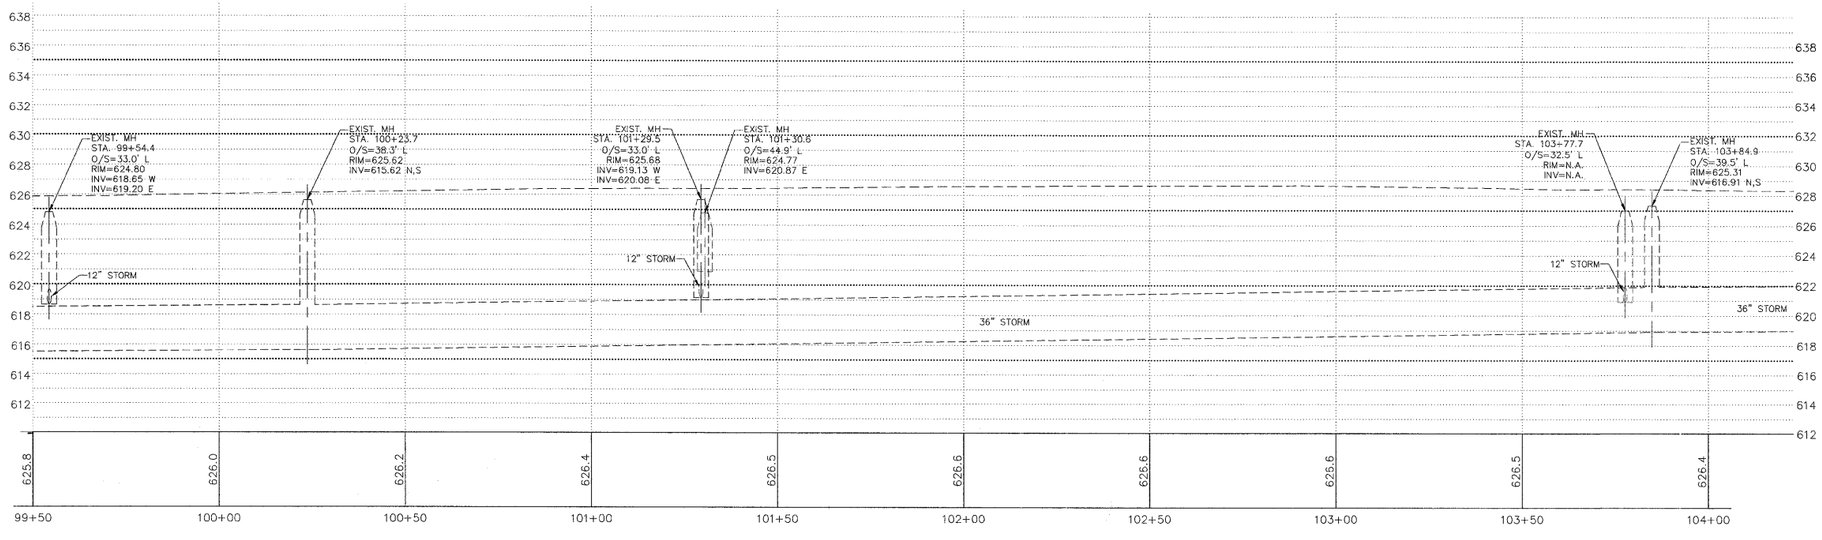

GRAPHIC SCALE

20 0 10 20

(IN FEET)
HORIZONTAL
1 inch = 20 ft.
VERTICAL
1 inch = 5 ft.

PROPOSED CONDITIONS LEGEND

- HOT-MIX ASPHALT PAVEMENT (SEE TYPICAL SECTION)
- HOT-MIX ASPHALT SURFACE COURSE, MIX 'D', N70
- PORTLAND CEMENT CONCRETE DRIVEWAY PAVEMENT, 8 INCH
- PORTLAND CEMENT CONCRETE SIDEWALK, 5 INCH
- COMBINATION CONCRETE CURB AND GUTTER
- COMBINATION CONCRETE CURB AND GUTTER (DEPRESSED)
- COMBINATION CONCRETE CURB AND GUTTER (REVERSE PITCH)
- DETECTABLE WARNINGS (SEE CURB RAMP DETAIL SHEET)

GHA #2806.242

FILE NAME = 2806-240-PR6.dwg	USER NAME = GHA	DESIGNED - BVS	REVISED -	STATE OF ILLINOIS DEPARTMENT OF TRANSPORTATION	PLAN AND PROFILE ILL RTE 43 (HARLEM AVENUE) ROAD IMPROVEMENTS				
		DRAWN - BVS	REVISED -						
	PLOT SCALE = 1"=1"	CHECKED - WCG	REVISED -		SCALE: 1"=20'	SHEET NO. OF SHEETS	STA. 99+50	TO STA. 103+50	
	PLOT DATE = 10/17/2011	DATE - 11/10/2011	REVISED -						

F.A.P. RTE.	SECTION	COUNTY	TOTAL SHEETS	SHEET NO.
348	10-00047-00-TL	COOK	30	10
		CONTRACT #: 63626		
	ILLINOIS FED. AID PROJECT			