GRAPHIC SCALE

50 0 25 50

(IN FEET)
1 inch = 50ft.

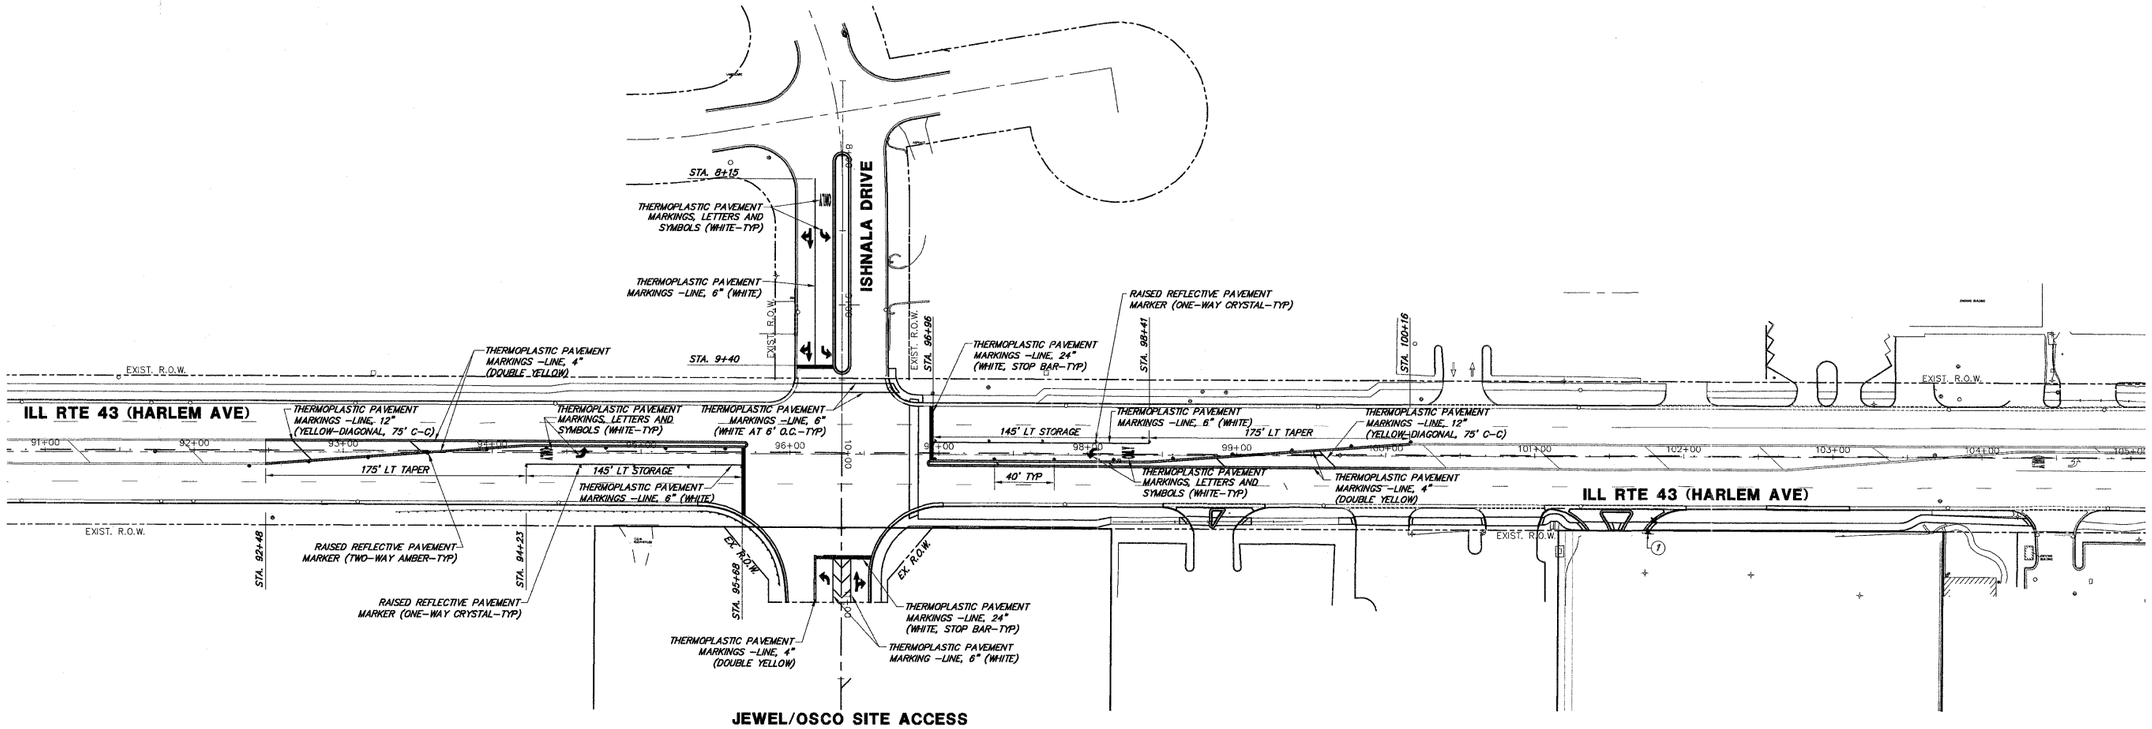

R1-1
30"X30"

NOTES:

1. THE CONTRACTOR SHALL BE RESPONSIBLE FOR RELOCATING ANY SIGN DUE TO ROADWAY WIDENING OR REPLACING ANY SIGN DAMAGED DUE TO CONSTRUCTION OPERATIONS.

2. ALL PAVEMENT MARKINGS SHALL BE THERMOPLASTIC.

3. TWO WEEKS PRIOR TO PLACEMENT OF PERMANENT PAVEMENT MARKING THE RESIDENT ENGINEER SHALL CONTACT MS. PATRICE HARRIS, AREA TRAFFIC FIELD TECHNICIAN AT 708-597-9800.

GHA #2806.242

FILE NAME = 2806-240-PR6.dwg	USER NAME = GHA	DESIGNED - BVS	REVISED -	STATE OF ILLINOIS DEPARTMENT OF TRANSPORTATION	PAVEMENT MARKING PLAN ILL RTE 43 (HARLEM AVENUE) ROAD IMPROVEMENTS	F.A.P RTE.	SECTION	COUNTY	TOTAL SHEETS	SHEET NO.
		DRAWN - BVS	REVISED -			348	10-00047-00-TL	COOK	30	11
	PLOT SCALE = 1"=1"	CHECKED - WCG	REVISED -					CONTRACT #: 63626		
	PLOT DATE = 10/17/2011	DATE - 11/10/2011	REVISED -		SCALE: 1"=50' SHEET NO. OF SHEETS STA. 91+00 TO STA. 104+50		ILLINOIS FED. AID PROJECT			